




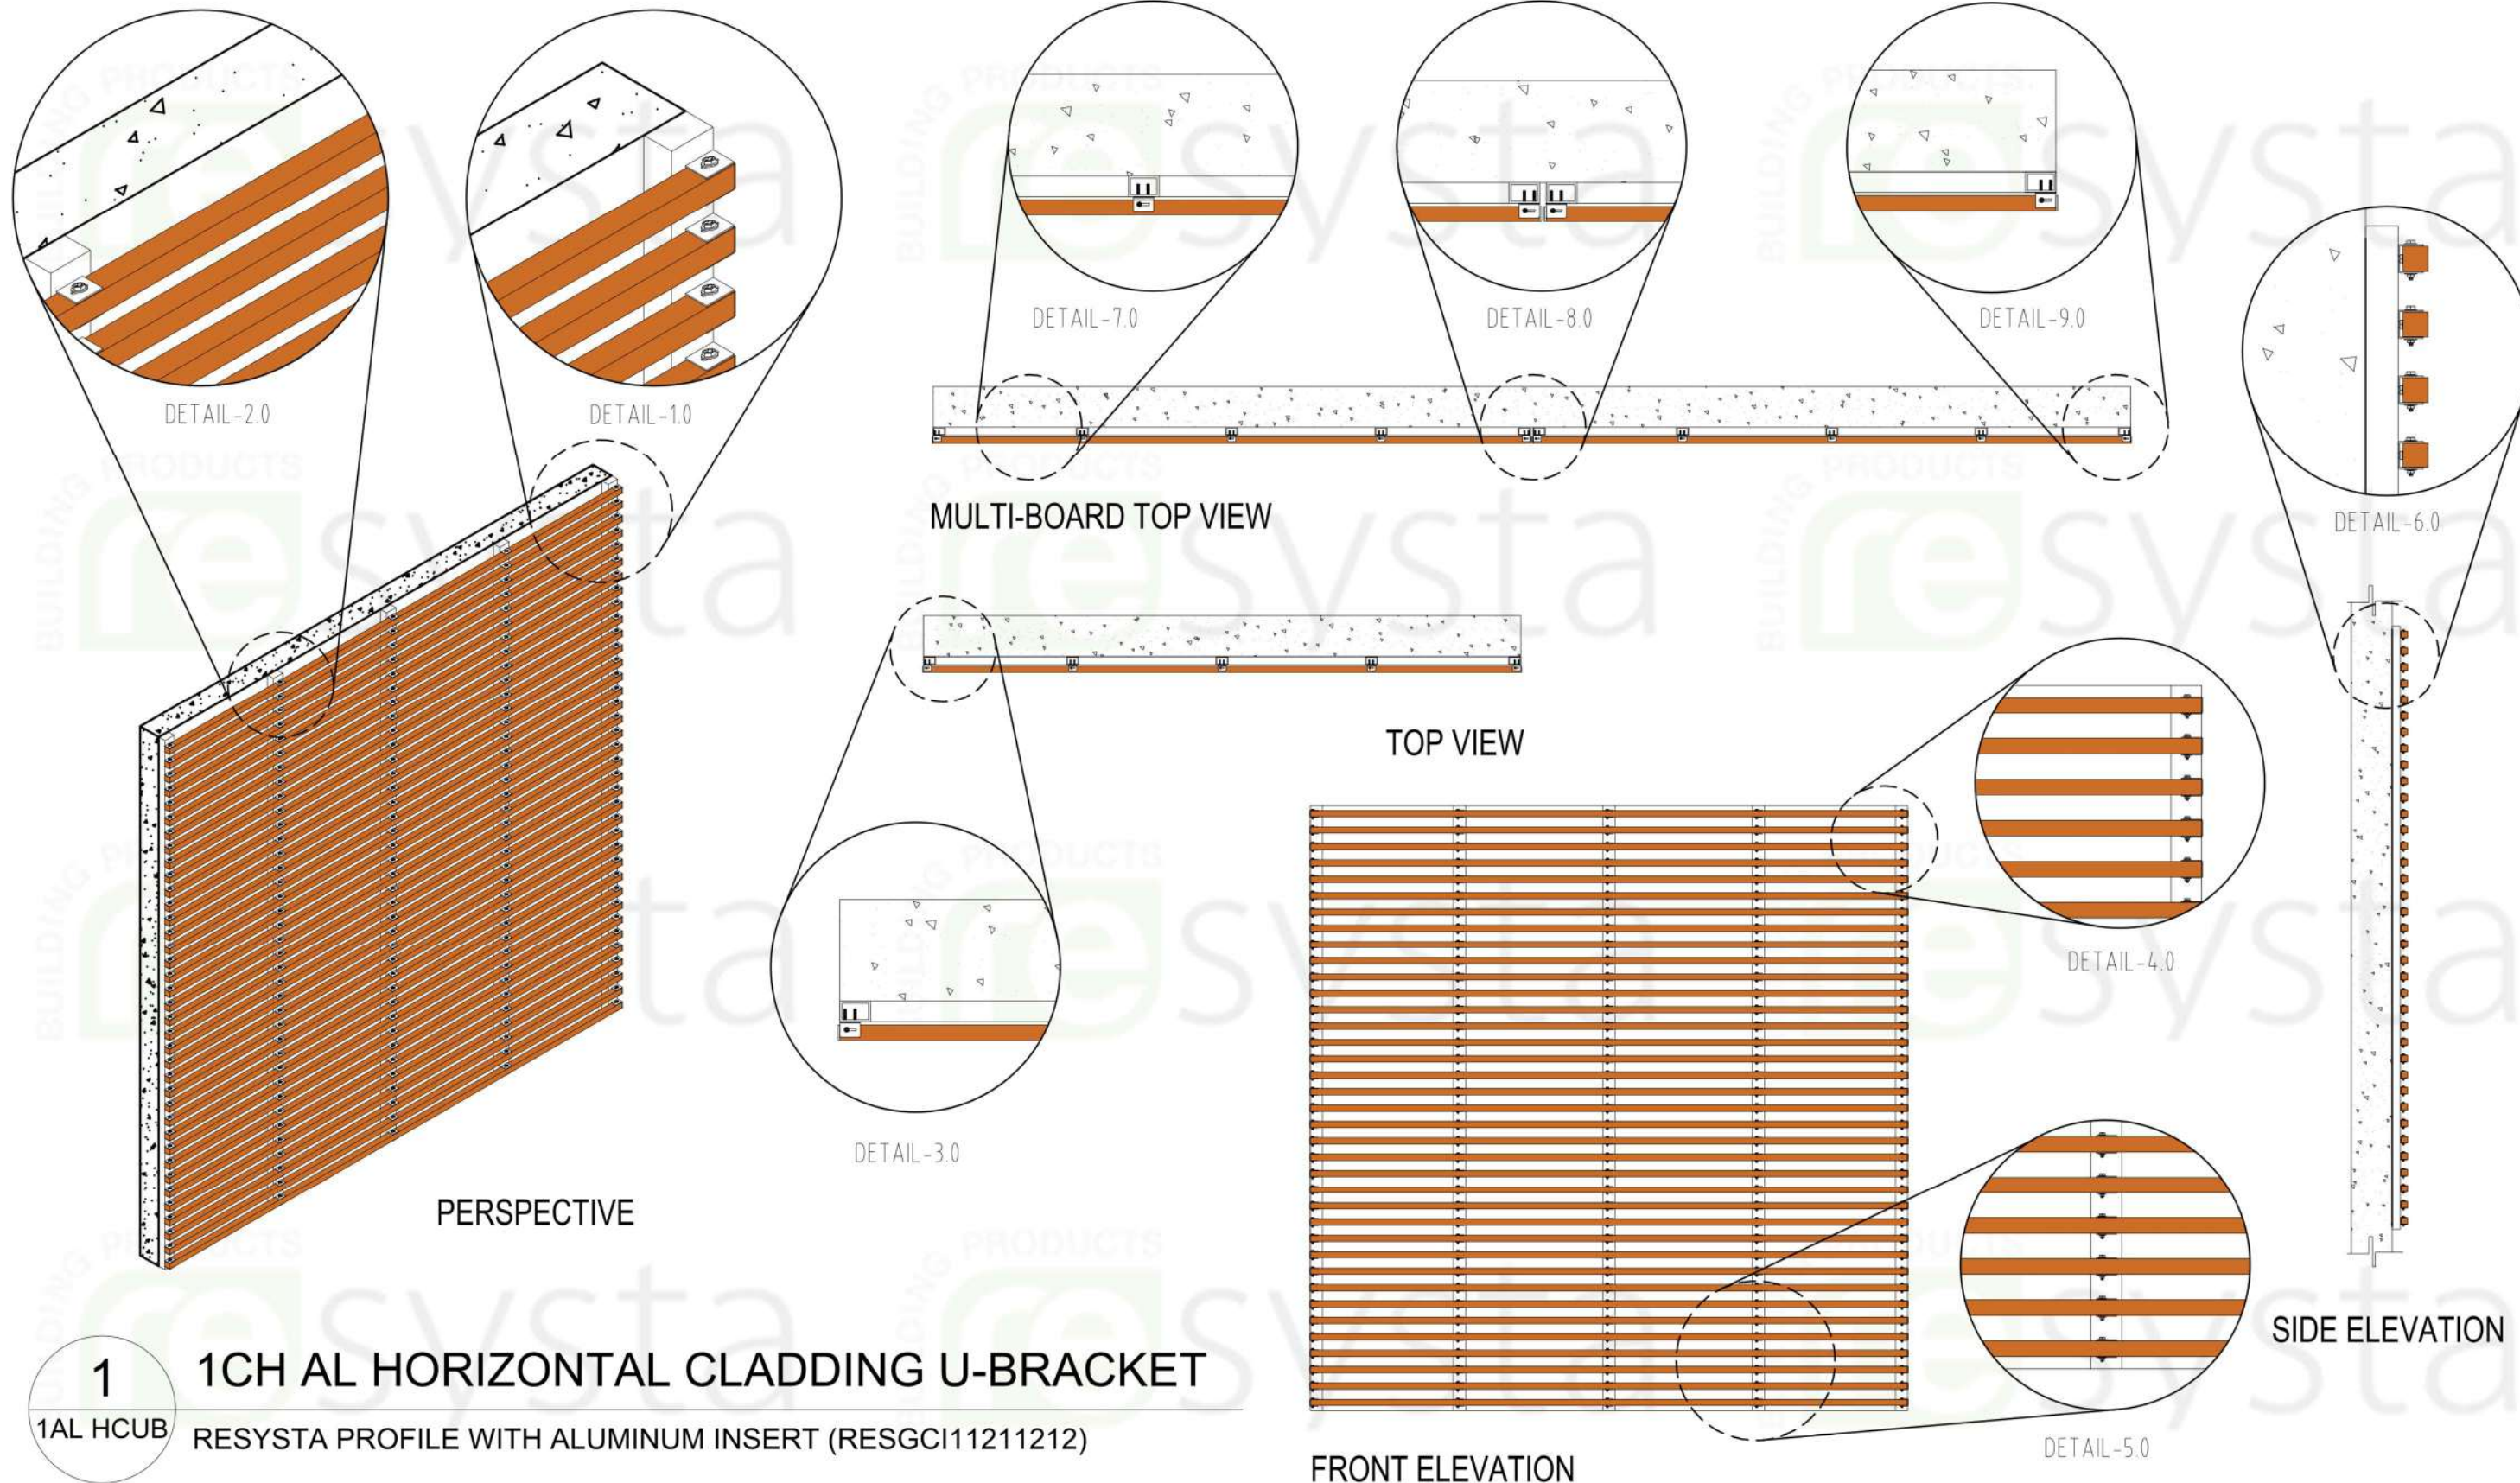

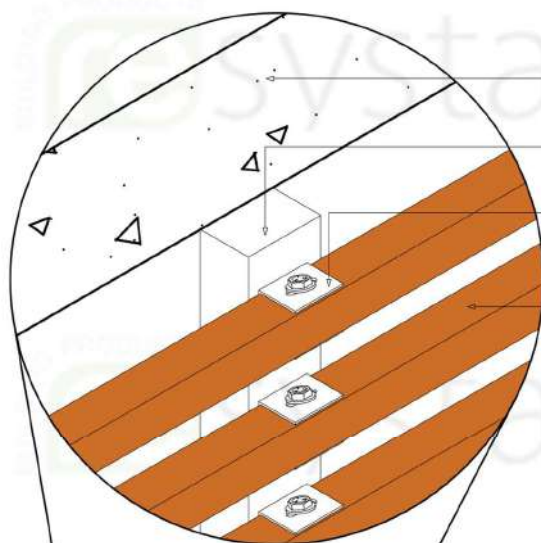


DETAIL - 2.0
MIDDLE PART

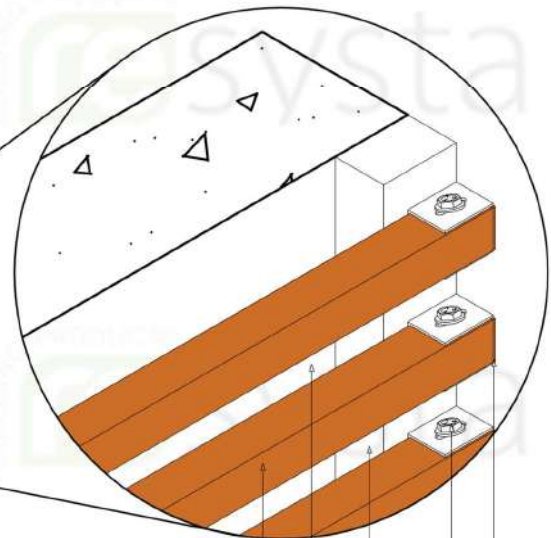

- EXISTING WALL
- SUBSTRUCTURE BY OTHERS
- RESUB112112 Aluminum U-Bracket with Bolt, washer and nut
- RESGCI11211212 Cladding (1CH AL)
- RESCAP0206Cxx Hollow Cap

DETAIL - 1.0
END PART

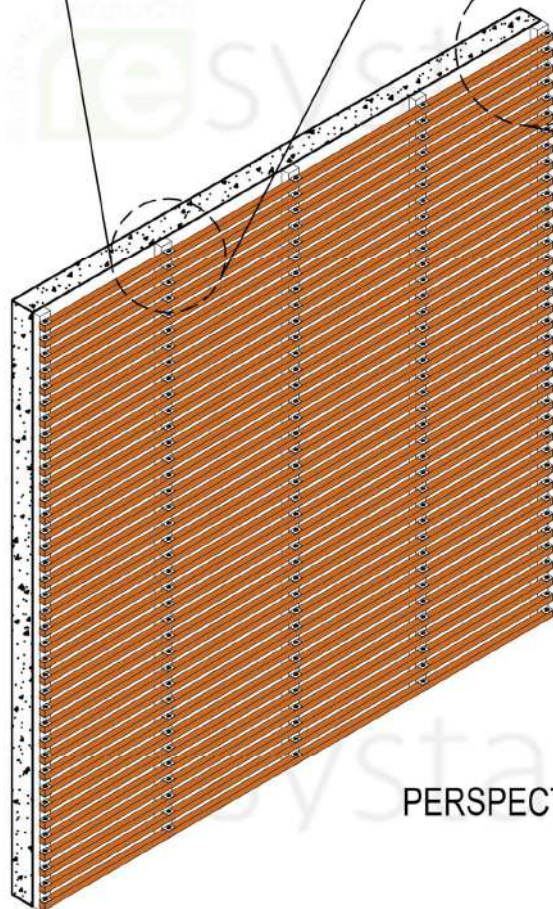

PERSPECTIVE

SUB-DETAIL
1AL HCUB 1.2
N.T.S


DIMENSION LEGEND	
Millimeter (mm)	
Inches (") / Foot (')	

BUILDING PRODUCTS
resysta


NOTE

THIS DRAWING AS AN INSTRUMENT OF SERVICE, IS THE PROPERTY OF RESYSTA AND AS SUCH MUST NOT BE REPRODUCED OR COPIED IN PART OR IN WHOLE WITHOUT THE PERMISSION OF THE AUTHOR.

TITLE	SHEET CONTENT	CONTINENT
1CH AL - U BRACKET HORIZONTAL CLADDING SUB-DETAIL	PERSPECTIVE	RESYSTA USA
	DETAIL -1.0	
	DETAIL -2.0	
SPECIFICATION	DRAWING NO.	DATE
TYPICAL DRAWING DETAIL	1AL HCUB-1.2	24.09.24
	CAD BY:	CHECKED BY:
	C.R.E	

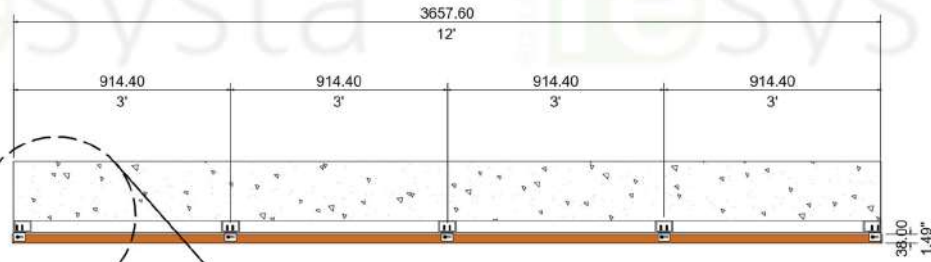

TOP VIEW

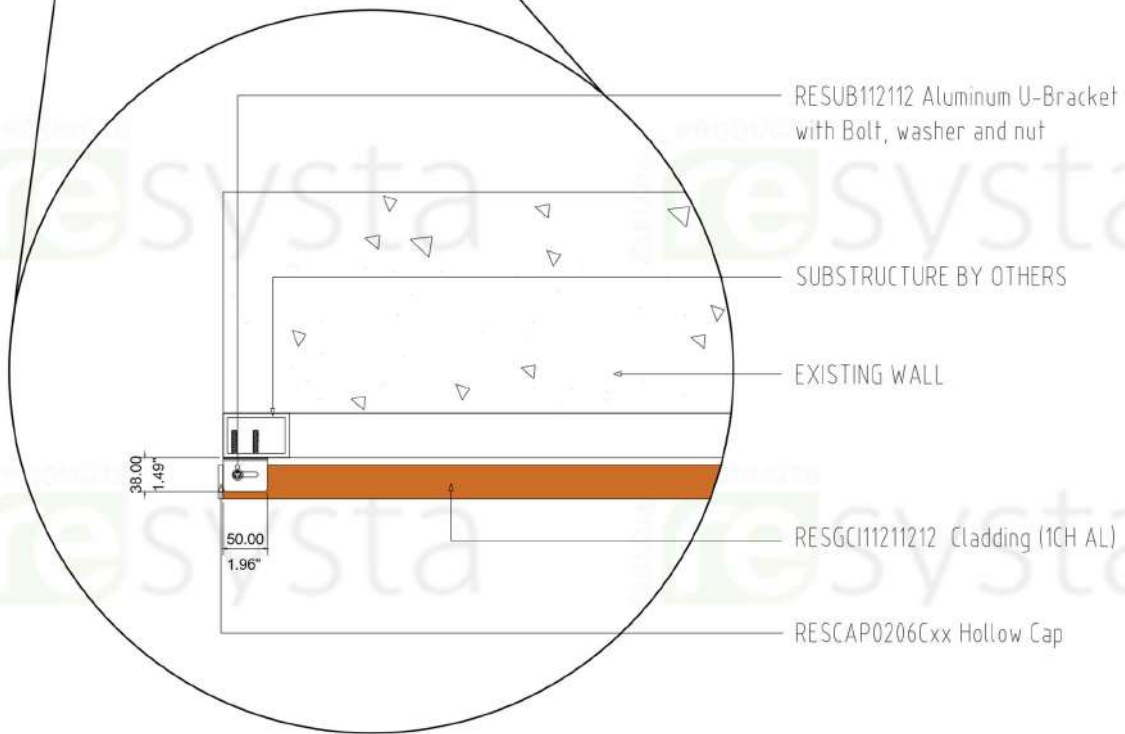

DETAIL - 3.0

SUB-DETAIL
1AL HCUB 1.3
N.T.S


DIMENSION LEGEND	
Millimeter (mm)	
Inches (") / Foot (')	



NOTE

THIS DRAWING AS AN INSTRUMENT OF SERVICE, IS THE PROPERTY OF RESYSTA AND AS SUCH MUST NOT BE REPRODUCED OR COPIED IN PART OR IN WHOLE WITHOUT THE PERMISSION OF THE AUTHOR.

TITLE	SHEET CONTENT	CONTINENT
1CH AL - U BRACKET HORIZONTAL CLADDING SUB-DETAIL	TOP VIEW	RESYSTA USA
	DETAIL - 3.0	
SPECIFICATION	DRAWING NO.	DATE
TYPICAL DRAWING DETAIL	1AL HCUB-13	24.09.24
	CAD BY: C.R.E	CHECKED BY:

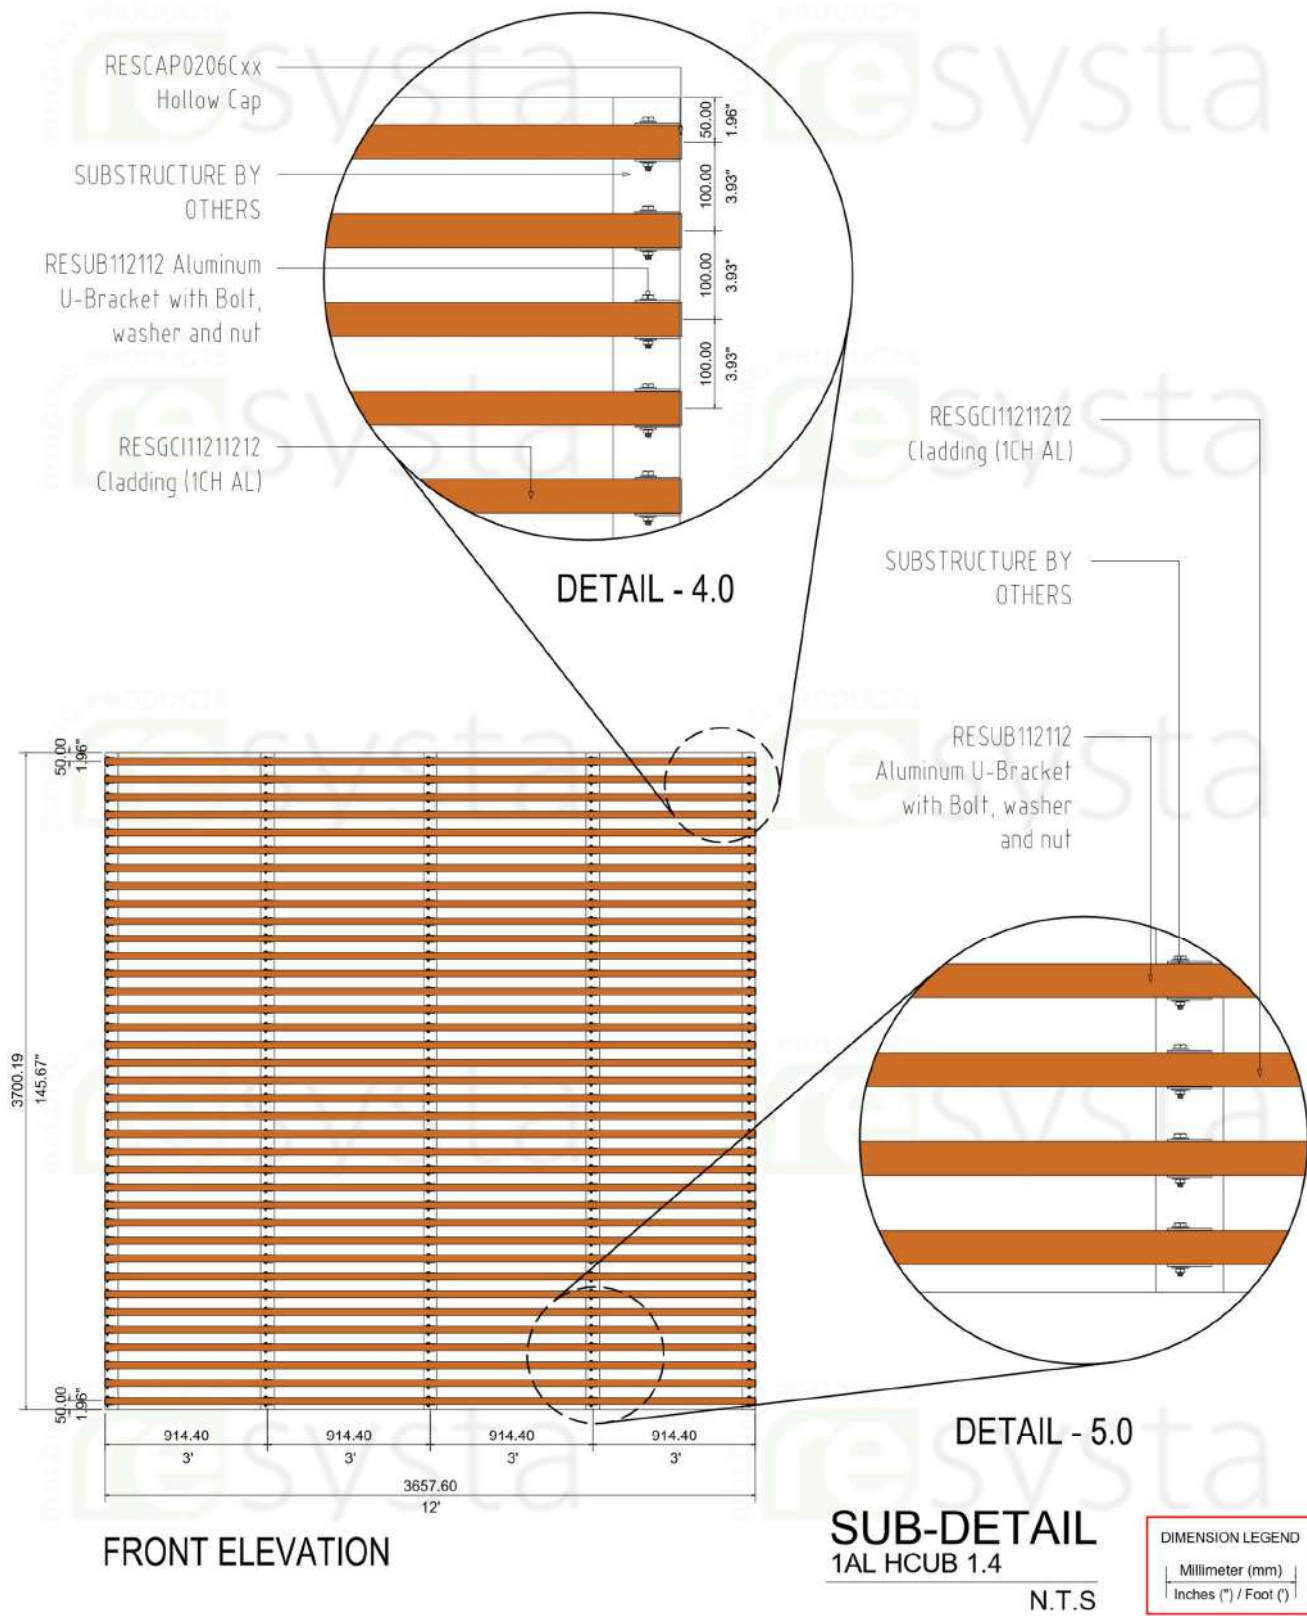


BUILDING PRODUCTS
resysta

NOTE


THIS DRAWING AS AN INSTRUMENT OF SERVICE, IS THE PROPERTY OF RESYSTA AND AS SUCH MUST NOT BE REPRODUCED OR COPIED IN PART OR IN WHOLE WITHOUT THE PERMISSION OF THE AUTHOR.

TITLE	SHEET CONTENT	CONTINENT
1CH AL - U BRACKET HORIZONTAL CLADDING SUB-DETAIL	FRONT ELEVATION	RESYSTA USA
	DETAIL-4.0	
	DETAIL-5.0	
SPECIFICATION	DRAWING NO.	DATE
TYPICAL DRAWING DETAIL	1AL HCUB-1.4	24.09.24
	CAD BY:	CHECKED BY:
	C.R.E	

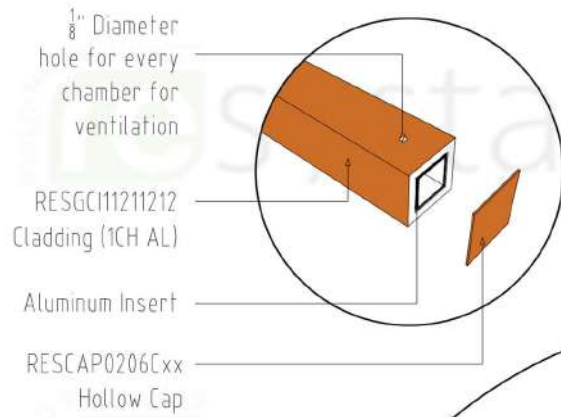

NOTE:

If applying veneer caps to both ends of the RESGCI11211212 you'll need to drill a 1/8" minimum diameter hole in every chamber to allow for ventilation. The location of the holes will depend on the Clients discretion based on the actual project conditions.

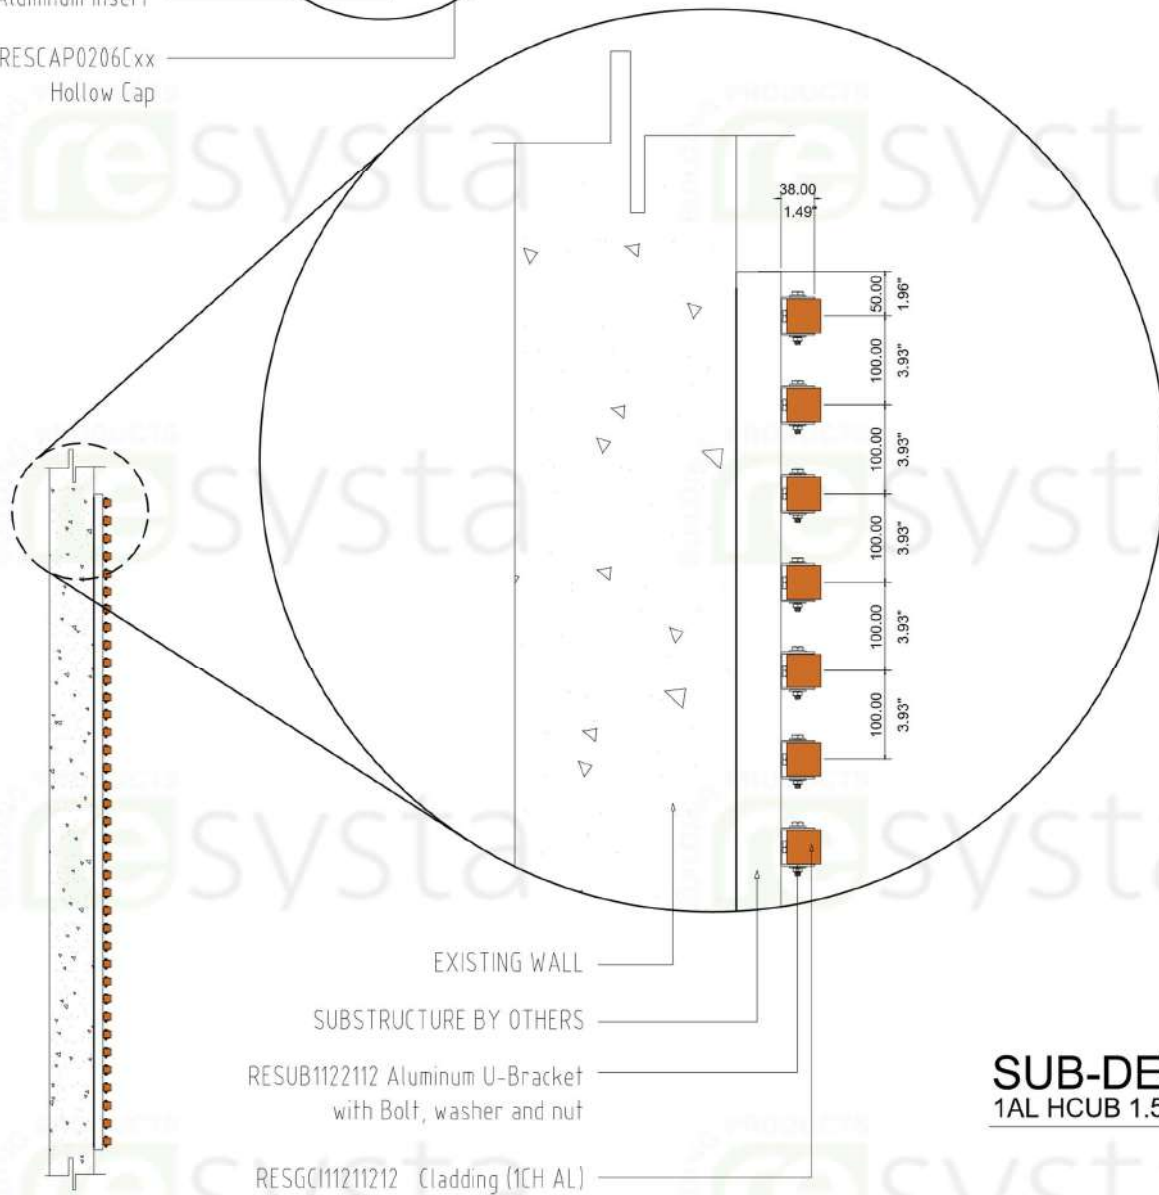

SIDE ELEVATION

DETAIL - 6.0

SUB-DETAIL 1AL HCUB 1.5

N.T.S


DIMENSION LEGEND	
Millimeter (mm)	
Inches (") / Foot (')	

BUILDING PRODUCTS
resysta


NOTE

THIS DRAWING AS AN INSTRUMENT OF SERVICE, IS THE PROPERTY OF RESYSTA AND AS SUCH MUST NOT BE REPRODUCED OR COPIED IN PART OR IN WHOLE WITHOUT THE PERMISSION OF THE AUTHOR.

TITLE	SHEET CONTENT	CONTINENT
1CH AL - U BRACKET HORIZONTAL CLADDING SUB-DETAIL	SIDE ELEVATION DETAIL-6.0	RESYSTA USA
SPECIFICATION	DRAWING NO.	DATE
TYPICAL DRAWING DETAIL	1AL HCUB-15	24.09.24
	CAD BY:	CHECKED BY:
	C.R.E	

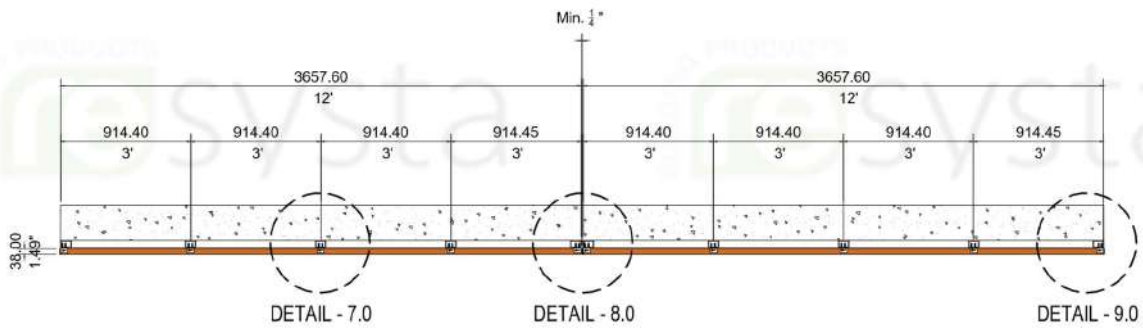


MULTI-BOARD TOP VIEW

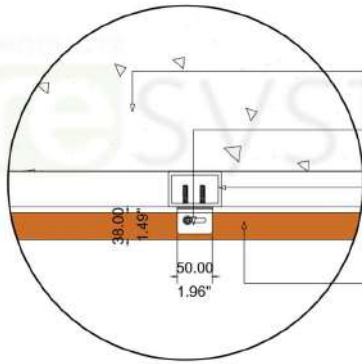


DETAIL - 7.0

- EXISTING WALL
- RESUB112112 Aluminum U-Bracket with Bolt, washer and nut
- SUBSTRUCTURE BY OTHERS
- RESGC11211212 Cladding (1CH AL)

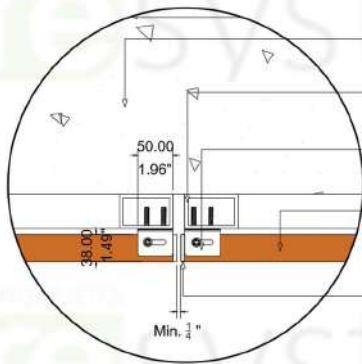

DETAIL - 8.0

- EXISTING WALL
- SUBSTRUCTURE BY OTHERS
- RESUB112112 Aluminum U-Bracket with Bolt, washer and nut
- RESGC11211212 Cladding (1CH AL)
- RESCAP0206Cxx Hollow Cap

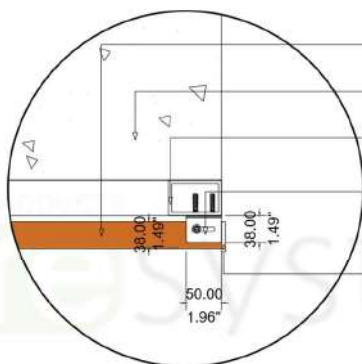

DETAIL - 9.0

- RESGC11211212 Cladding (1CH AL)
- EXISTING WALL
- SUBSTRUCTURE BY OTHERS
- RESUB112112 Aluminum U-Bracket with Bolt, washer and nut
- RESCAP0206Cxx Hollow Cap

SUB-DETAIL 1AL HCUB 1.6

N.T.S

DIMENSION LEGEND	
Millimeter (mm)	
Inches (") / Foot (')	

BUILDING PRODUCTS
resysta

NOTE

THIS DRAWING AS AN INSTRUMENT OF SERVICE, IS THE PROPERTY OF RESYSTA AND AS SUCH MUST NOT BE REPRODUCED OR COPIED IN PART OR IN WHOLE WITHOUT THE PERMISSION OF THE AUTHOR.

TITLE	SHEET CONTENT	CONTINENT
1CH AL - U BRACKET HORIZONTAL CLADDING SUB-DETAIL	DETAIL-7.0	RESYSTA USA
	DETAIL-8.0	
	DETAIL-9.0	
	DRAWING NO.	
SPECIFICATION	1AL HCUB-16	DATE 24.09.24
	CAD BY:	CHECKED BY:
	C.R.E	