




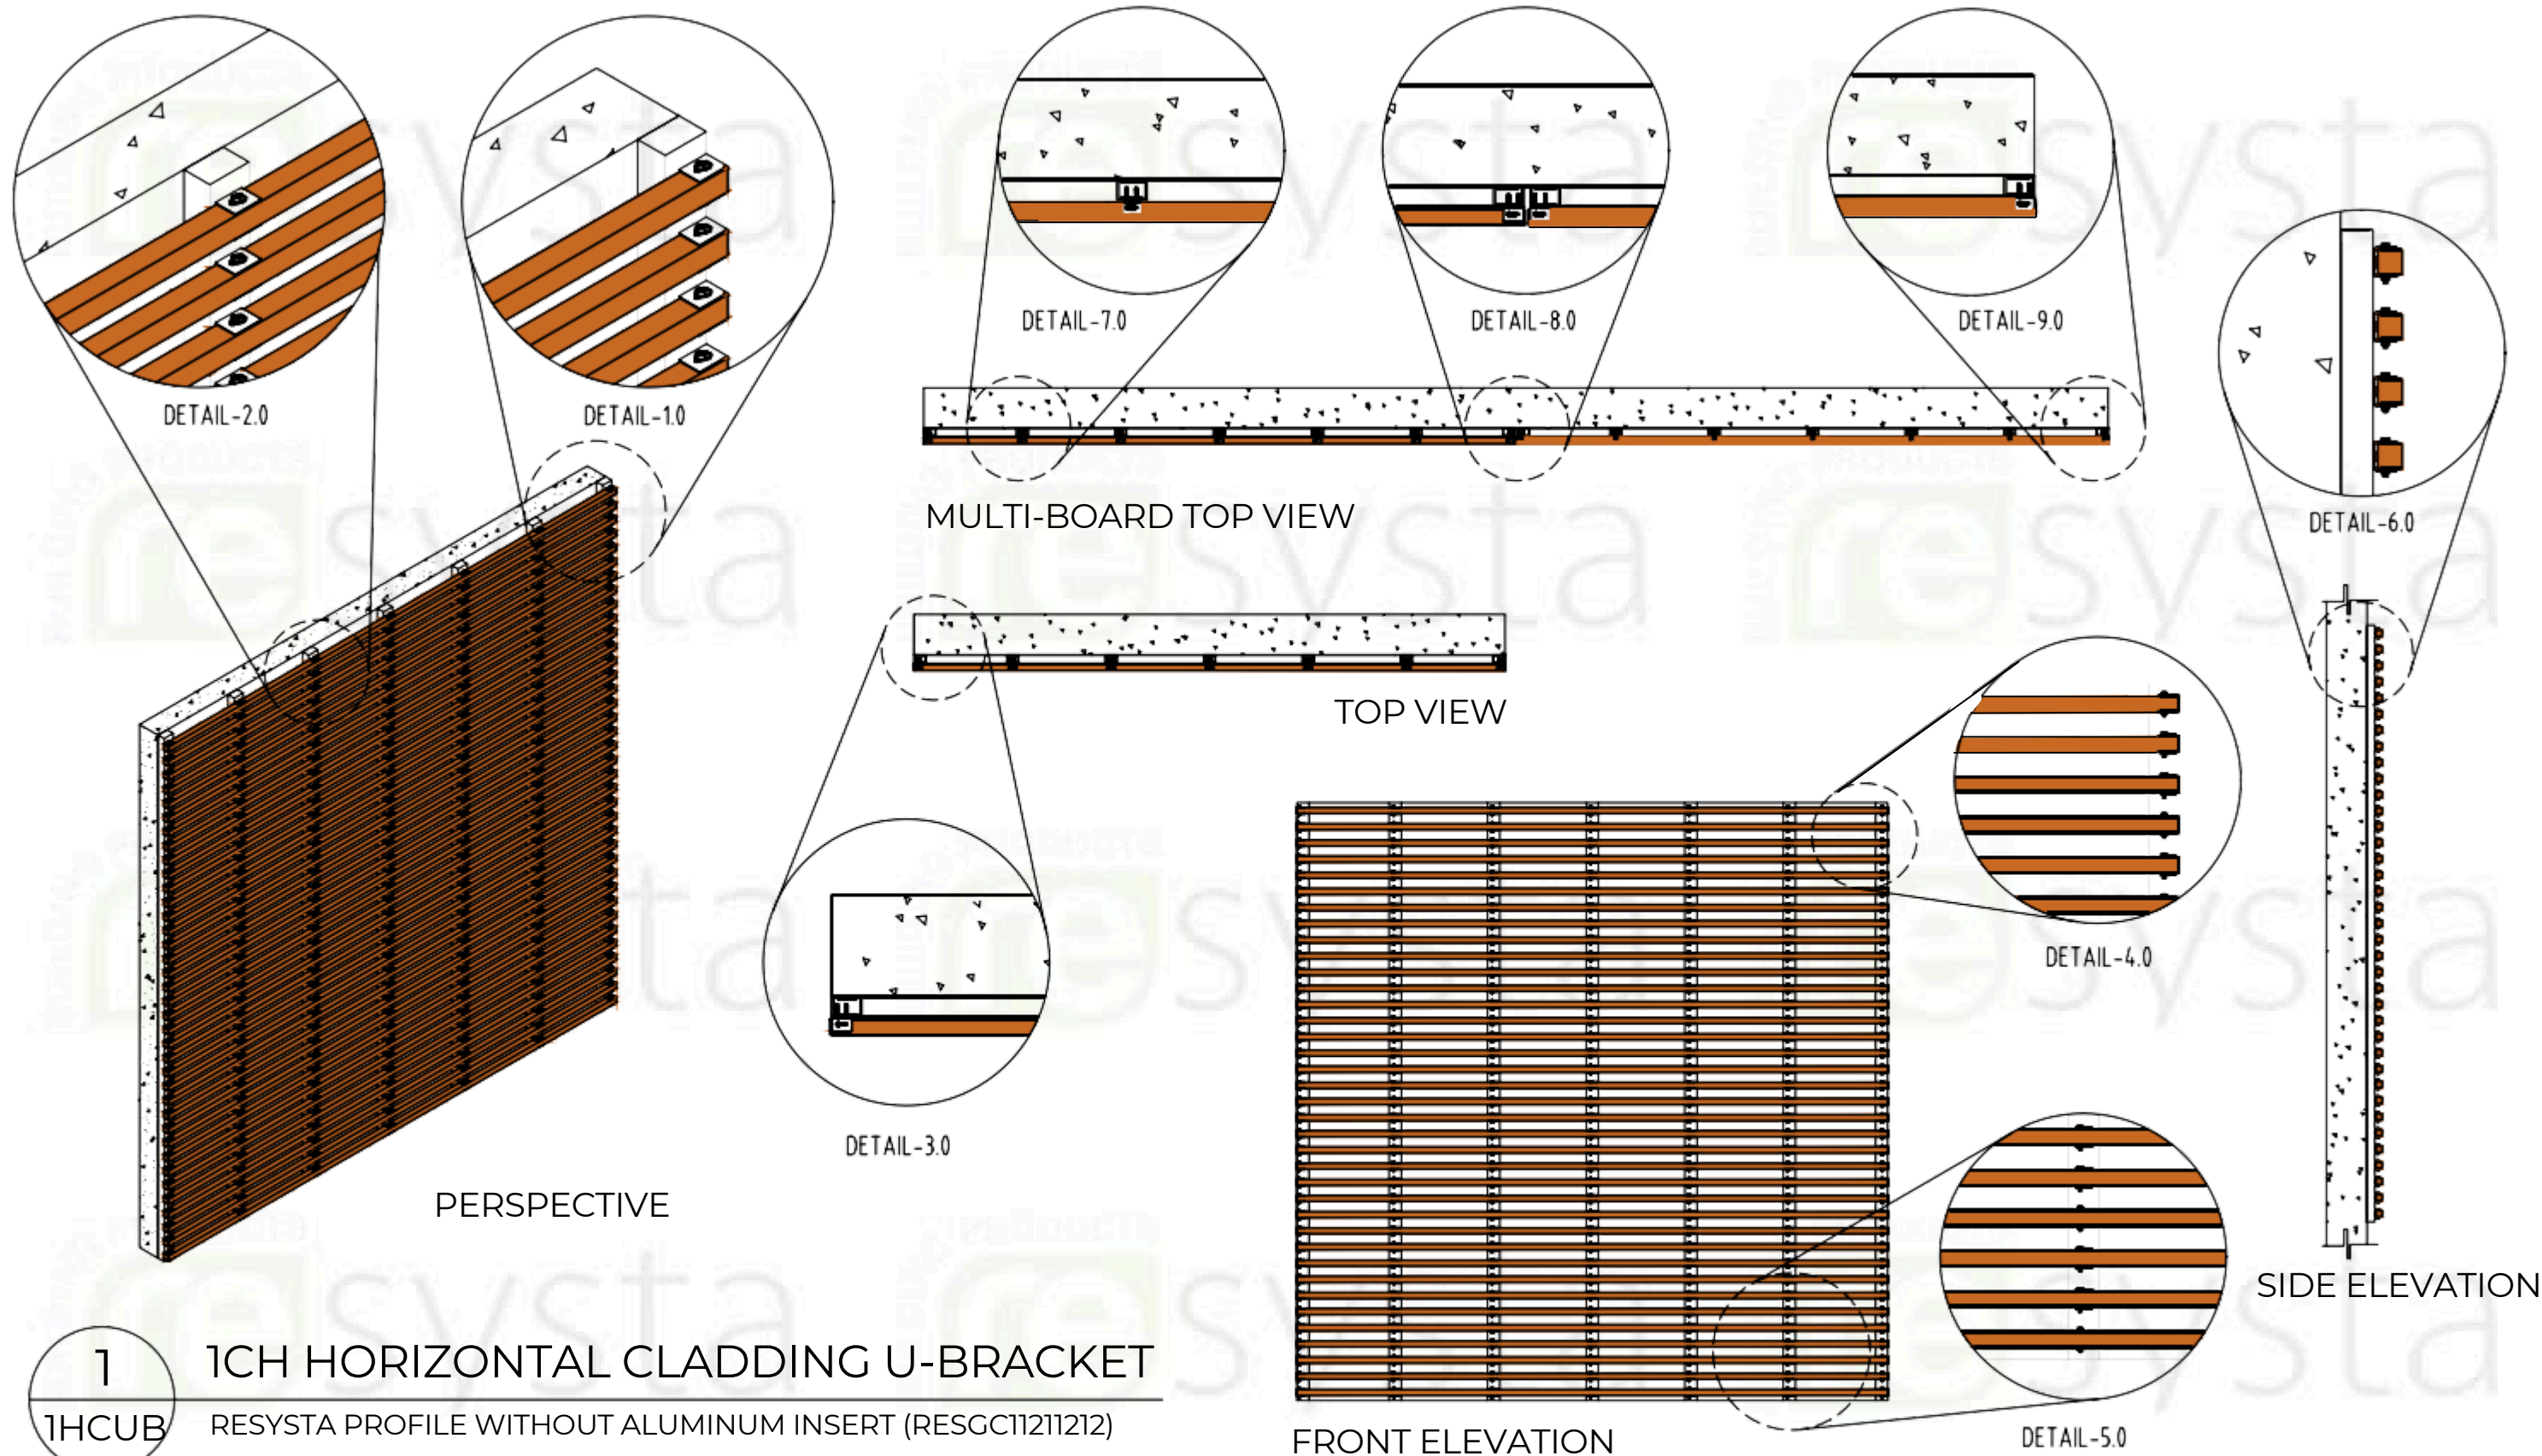

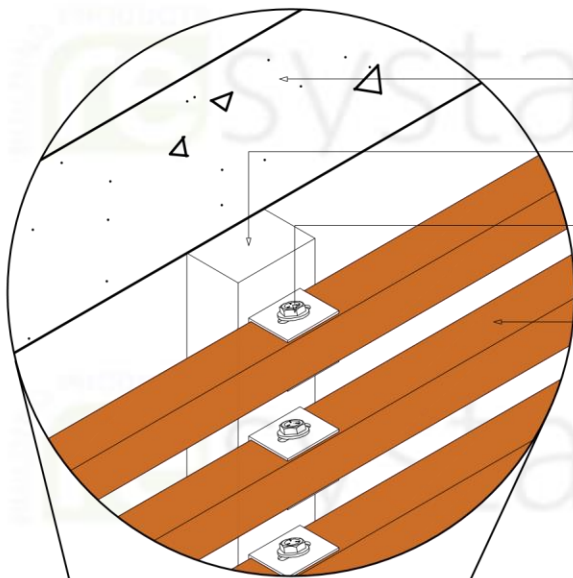

DETAIL - 2.0
MIDDLE PART

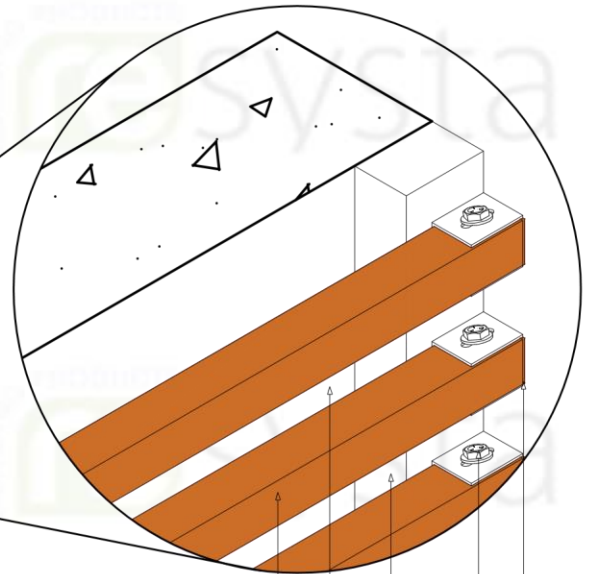

- EXISTING WALL
- SUBSTRUCTURE BY OTHERS
- RESUB112112 Aluminum U-Bracket with Bolt, washer and nut
- RESGC11211212 Cladding (1CH)

RESGC11211212
Cladding (1CH)


EXISTING WALL

SUBSTRUCTURE BY OTHERS

RESUB112112 Aluminum
U-Bracket with Bolt,
washer and nut

RESCAP0206Cxx Hollow Cap

DETAIL - 1.0
END PART

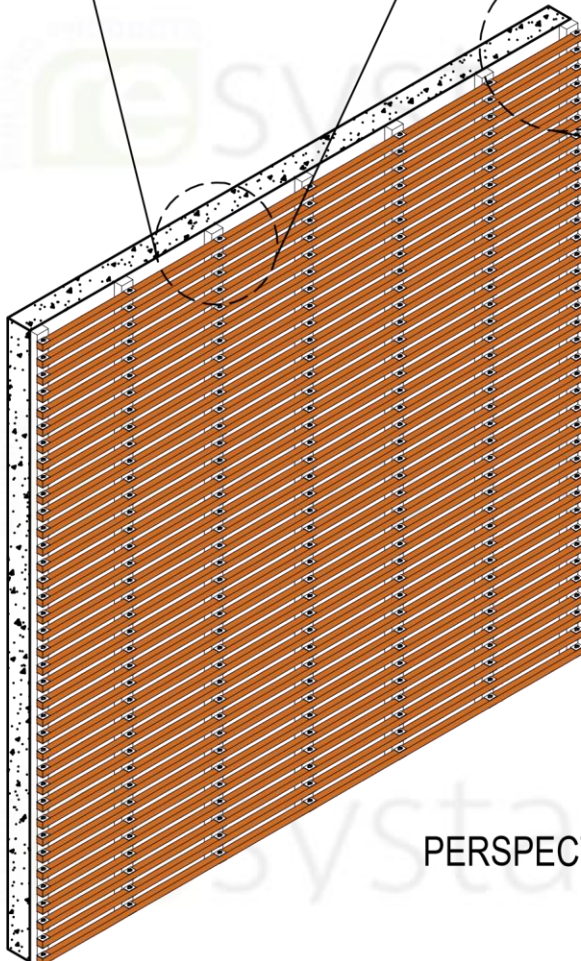

PERSPECTIVE

SUB-DETAIL
1HCUB 1.2

N.T.S


DIMENSION LEGEND	
Millimeter (mm)	
Inches (") / Foot (')	

BUILDING PRODUCTS
resysta


NOTE

THIS DRAWING AS AN INSTRUMENT OF SERVICE IS THE PROPERTY OF RESYSTA AND AS SUCH MUST NOT BE REPRODUCED OR COPIED IN PART OR IN WHOLE WITHOUT THE PERMISSION OF THE AUTHOR.

TITLE	SHEET CONTENT	CONTINENT
1CH - U BRACKET HORIZONTAL CLADDING SUB-DETAIL	PERSPECTIVE	RESYSTA USA
	DETAIL -1.0	
	DETAIL -2.0	
SPECIFICATION	DRAWING NO.	DATE
TYPICAL DRAWING DETAIL	1HCUB-12	20.09.24
	CAD BY:	CHECKED BY:
	C.R.E	

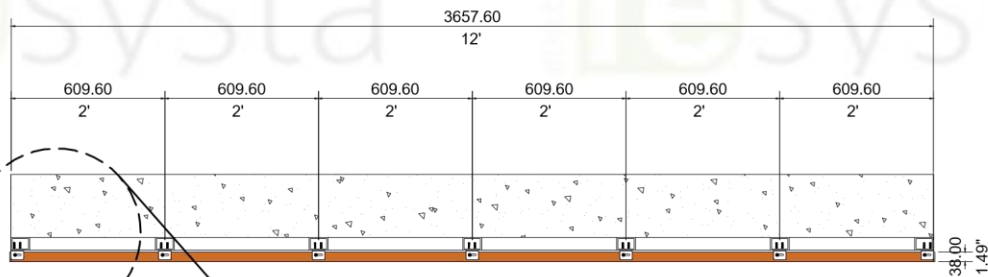

TOP VIEW

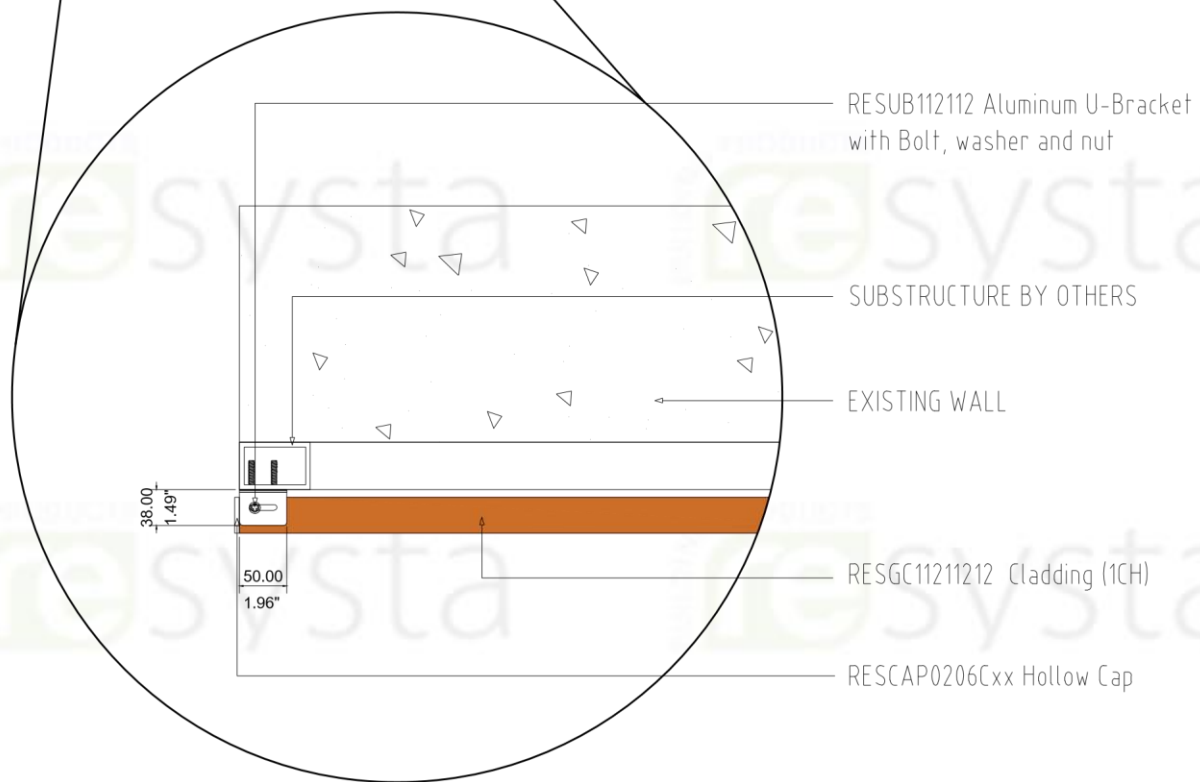

DETAIL - 3.0

SUB-DETAIL

1HCUB 1.3

N.T.S

DIMENSION LEGEND


Millimeter (mm)
Inches (") / Foot (')

BUILDING PRODUCTS
resysta

NOTE

THIS DRAWING AS AN INSTRUMENT OF SERVICE IS THE PROPERTY OF RESYSTA AND AS SUCH MUST NOT BE REPRODUCED OR COPIED IN PART OR IN WHOLE WITHOUT THE PERMISSION OF THE AUTHOR.

TITLE	SHEET CONTENT		CONTINENT
1CH - U BRACKET HORIZONTAL CLADDING SUB-DETAIL	TOP VIEW	RESYSTA USA	
	DETAIL -3.0		
SPECIFICATION	DRAWING NO.	DATE	
TYPICAL DRAWING DETAIL	1HCUB-13	20.09.24	
	CAD BY:	CHECKED BY:	
	C.R.E		

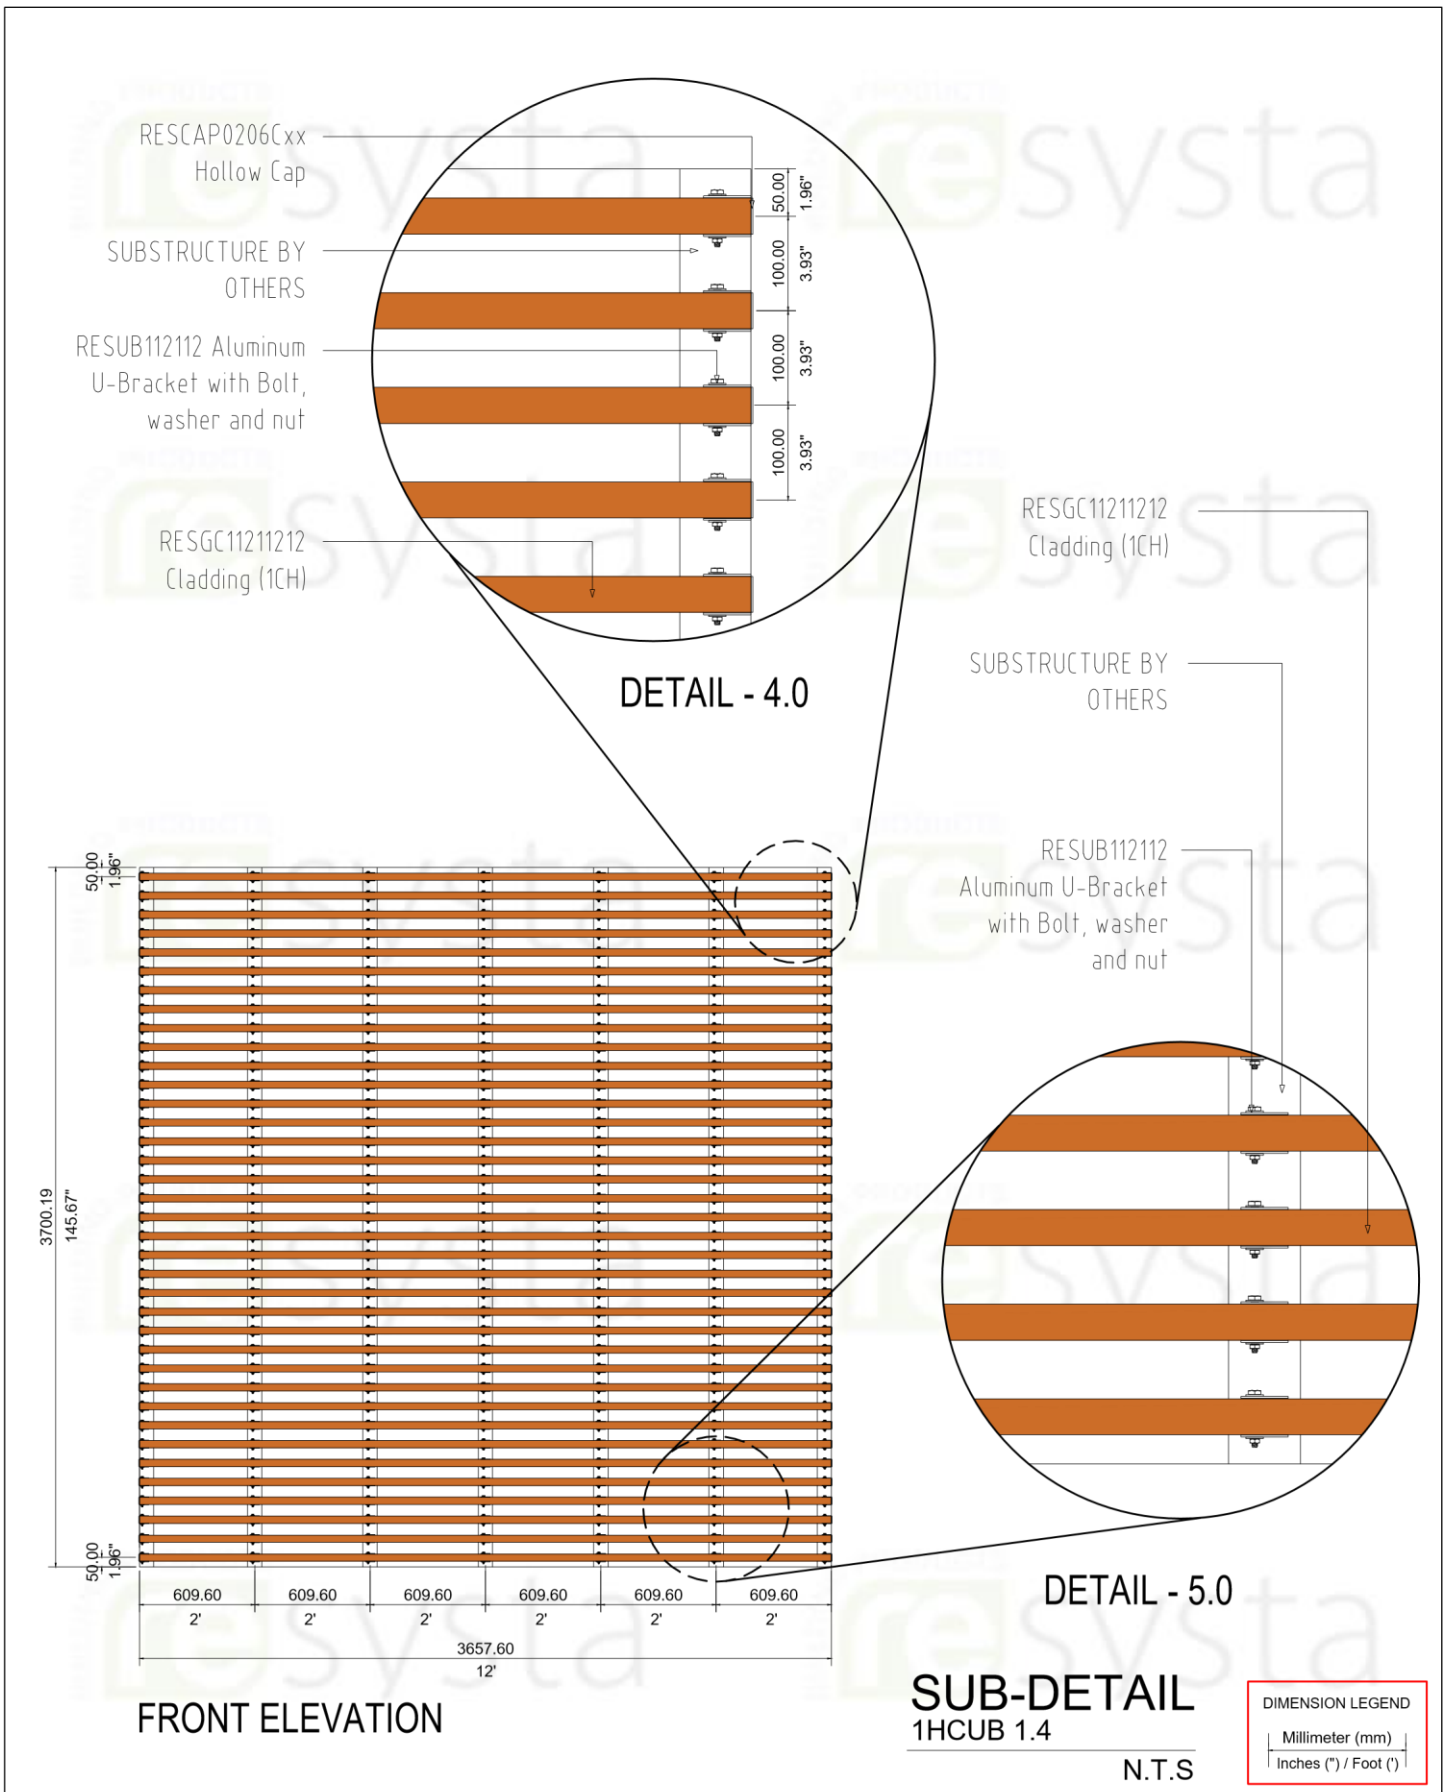


	NOTE THIS DRAWING AS AN INSTRUMENT OF SERVICE, IS THE PROPERTY OF RESYSTA AND AS SUCH MUST NOT BE REPRODUCED OR COPIED IN PART OR IN WHOLE WITHOUT THE PERMISSION OF THE AUTHOR.	TITLE 1CH - U BRACKET HORIZONTAL CLADDING SUB-DETAIL	SHEET CONTENT FRONT ELEVATION DETAIL-4.0 DETAIL-5.0	CONTINENT RESYSTA USA
		SPECIFICATION TYPICAL DRAWING DETAIL	DRAWING NO. 1HCUB-1.4	DATE 20.09.24
			CAD BY: C.R.E	CHECKED BY:

The diagram shows a rectangular duct with a circular cross-section. A cross-section view is shown on the left, and a side view is shown on the right. The duct is labeled with 'A' and 'B' at the top and bottom, and 'C' and 'D' on the left and right sides. The side view shows the duct's profile with a circular cross-section at the end.

Year	Percentage of Population Aged 65 and Older
1980	10%
1985	11%
1990	12%
1995	13%
2000	14%
2005	15%
2010	16%
2015	17%
2020	19%

If applying veneer caps to both ends of the RESGC11211212 you'll need to drill a 1/8" minimum diameter hole in every chamber to allow for ventilation. The location of the holes will depend on the Clients discretion based on the actual project conditions.

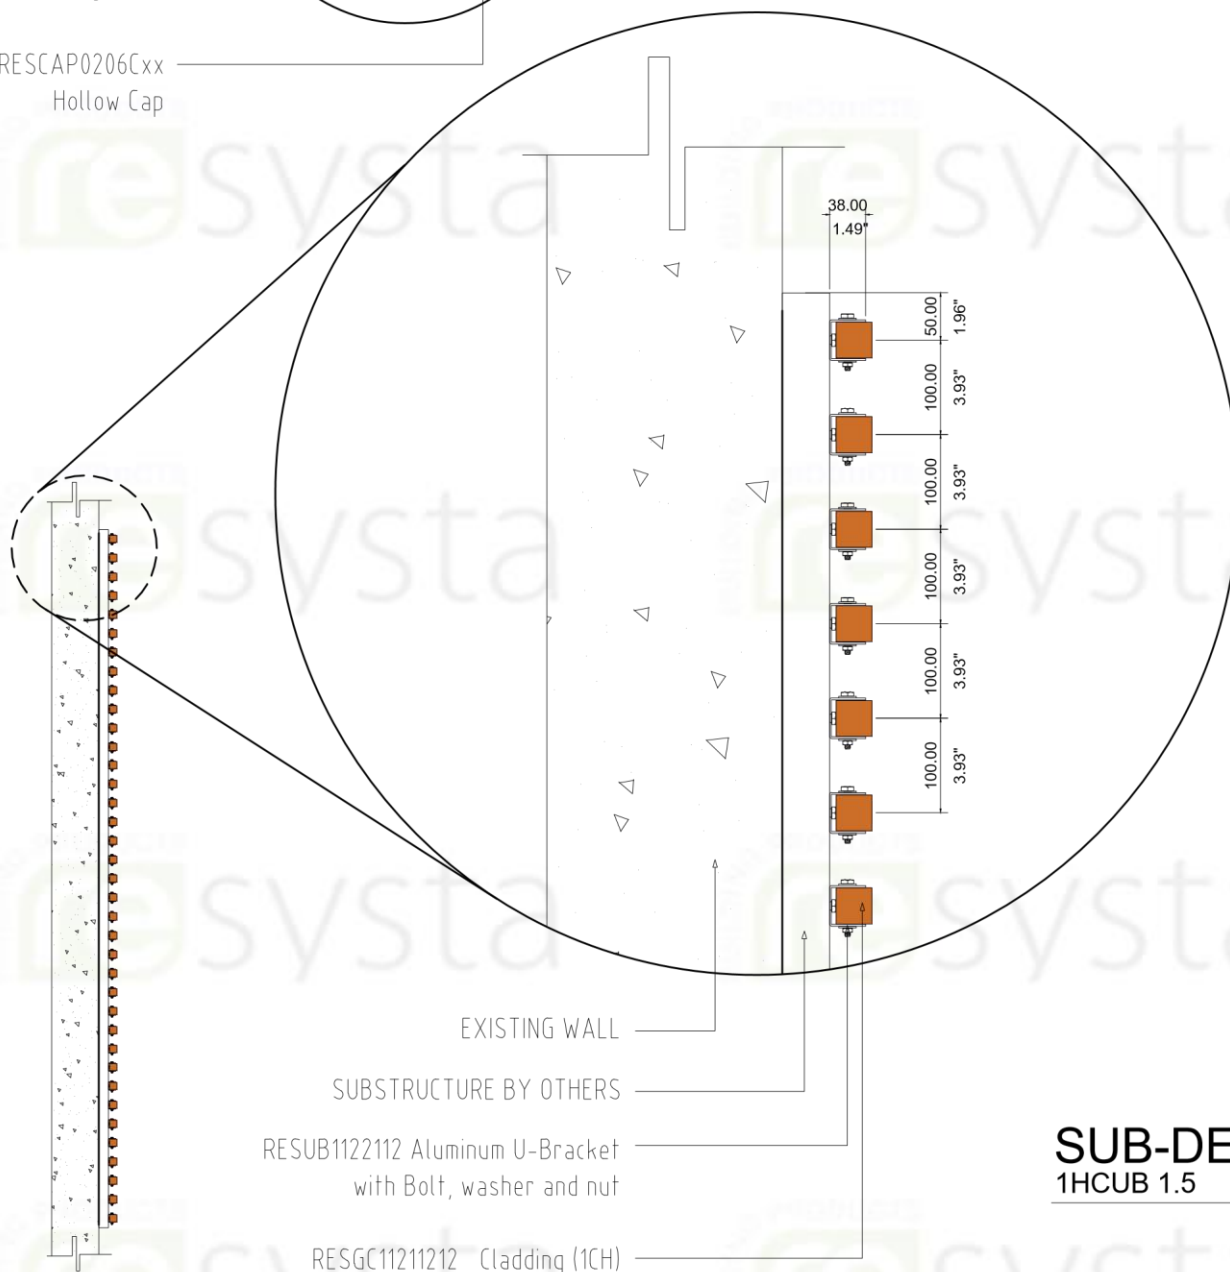

DETAIL - 6.0

N.T.S

DIMENSION LEGEND


Millimeter (mm)

Inches (") / Foot (')




THIS DRAWING AS AN
INSTRUMENT OF SERVICE. IS
THE PROPERTY OF
R E S Y S T A
AND AS SUCH MUST NOT BE
REPRODUCED OR COPIED IN
PART OR IN WHOLE WITHOUT
THE PERMISSION OF THE
AUTHOR.

TITLE 1CH - U BRACKET HORIZONTAL CLADDING SUB-DETAIL	SHEET CONTENT SIDE ELEVATION DETAIL-6.0	CONTINENT RESYSTA USA
SPECIFICATION TYPICAL DRAWING DETAIL	DRAWING NO. 1HCUB-15	DATE 20.09.24
	CAD BY: C.R.E	CHECKED BY:

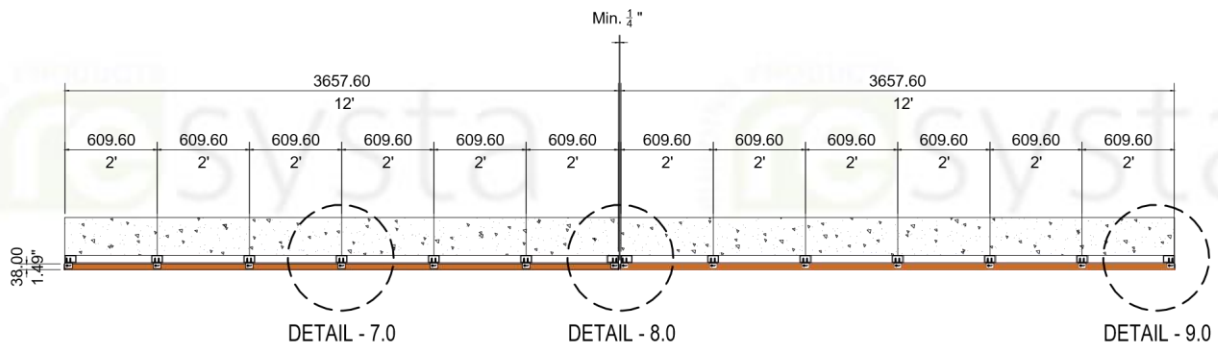


MULTI-BOARD TOP VIEW

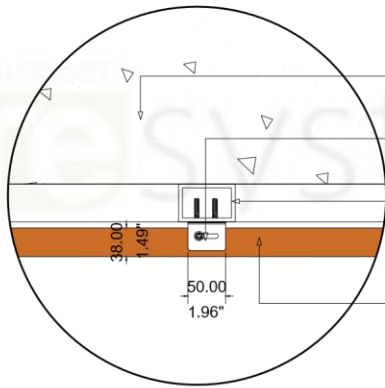


DETAIL - 7.0

- EXISTING WALL
- RESUB112112 Aluminum U-Bracket with Bolt, washer and nut
- SUBSTRUCTURE BY OTHERS
- RESGC11211212 Cladding (1CH)

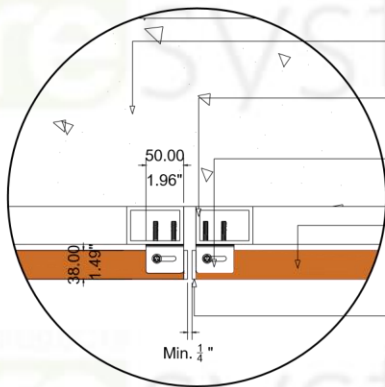

DETAIL - 8.0

- EXISTING WALL
- SUBSTRUCTURE BY OTHERS
- RESUB112112 Aluminum U-Bracket with Bolt, washer and nut
- RESGC11211212 Cladding (1CH)
- RESCAP0206Cxx Hollow Cap

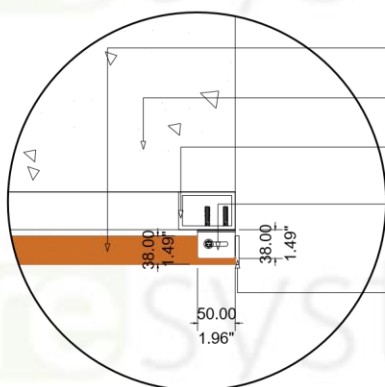

DETAIL - 9.0

- RESGC11211212 Cladding (1CH)
- EXISTING WALL
- SUBSTRUCTURE BY OTHERS
- RESUB112112 Aluminum U-Bracket with Bolt, washer and nut
- RESCAP0206Cxx Hollow Cap

SUB-DETAIL 1HCUB 1.6

N.T.S

DIMENSION LEGEND	
Millimeter (mm)	Inches (") / Foot (')

BUILDING PRODUCTS
resysta

NOTE
THIS DRAWING AS AN INSTRUMENT OF SERVICE IS THE PROPERTY OF RESYSTA AND AS SUCH MUST NOT BE REPRODUCED OR COPIED IN PART OR IN WHOLE WITHOUT THE PERMISSION OF THE AUTHOR.

TITLE	SHEET CONTENT	CONTINENT
1CH - U BRACKET HORIZONTAL CLADDING SUB-DETAIL	MULTI-BRD TOP VIEW	RESYSTA USA
	DETAIL-7.0	
	DETAIL-8.0	
SPECIFICATION	DRAWING NO.	DATE
TYPICAL DRAWING DETAIL	1HCUB-16	20.09.24
	CAD BY:	CHECKED BY:
	C.R.E	