




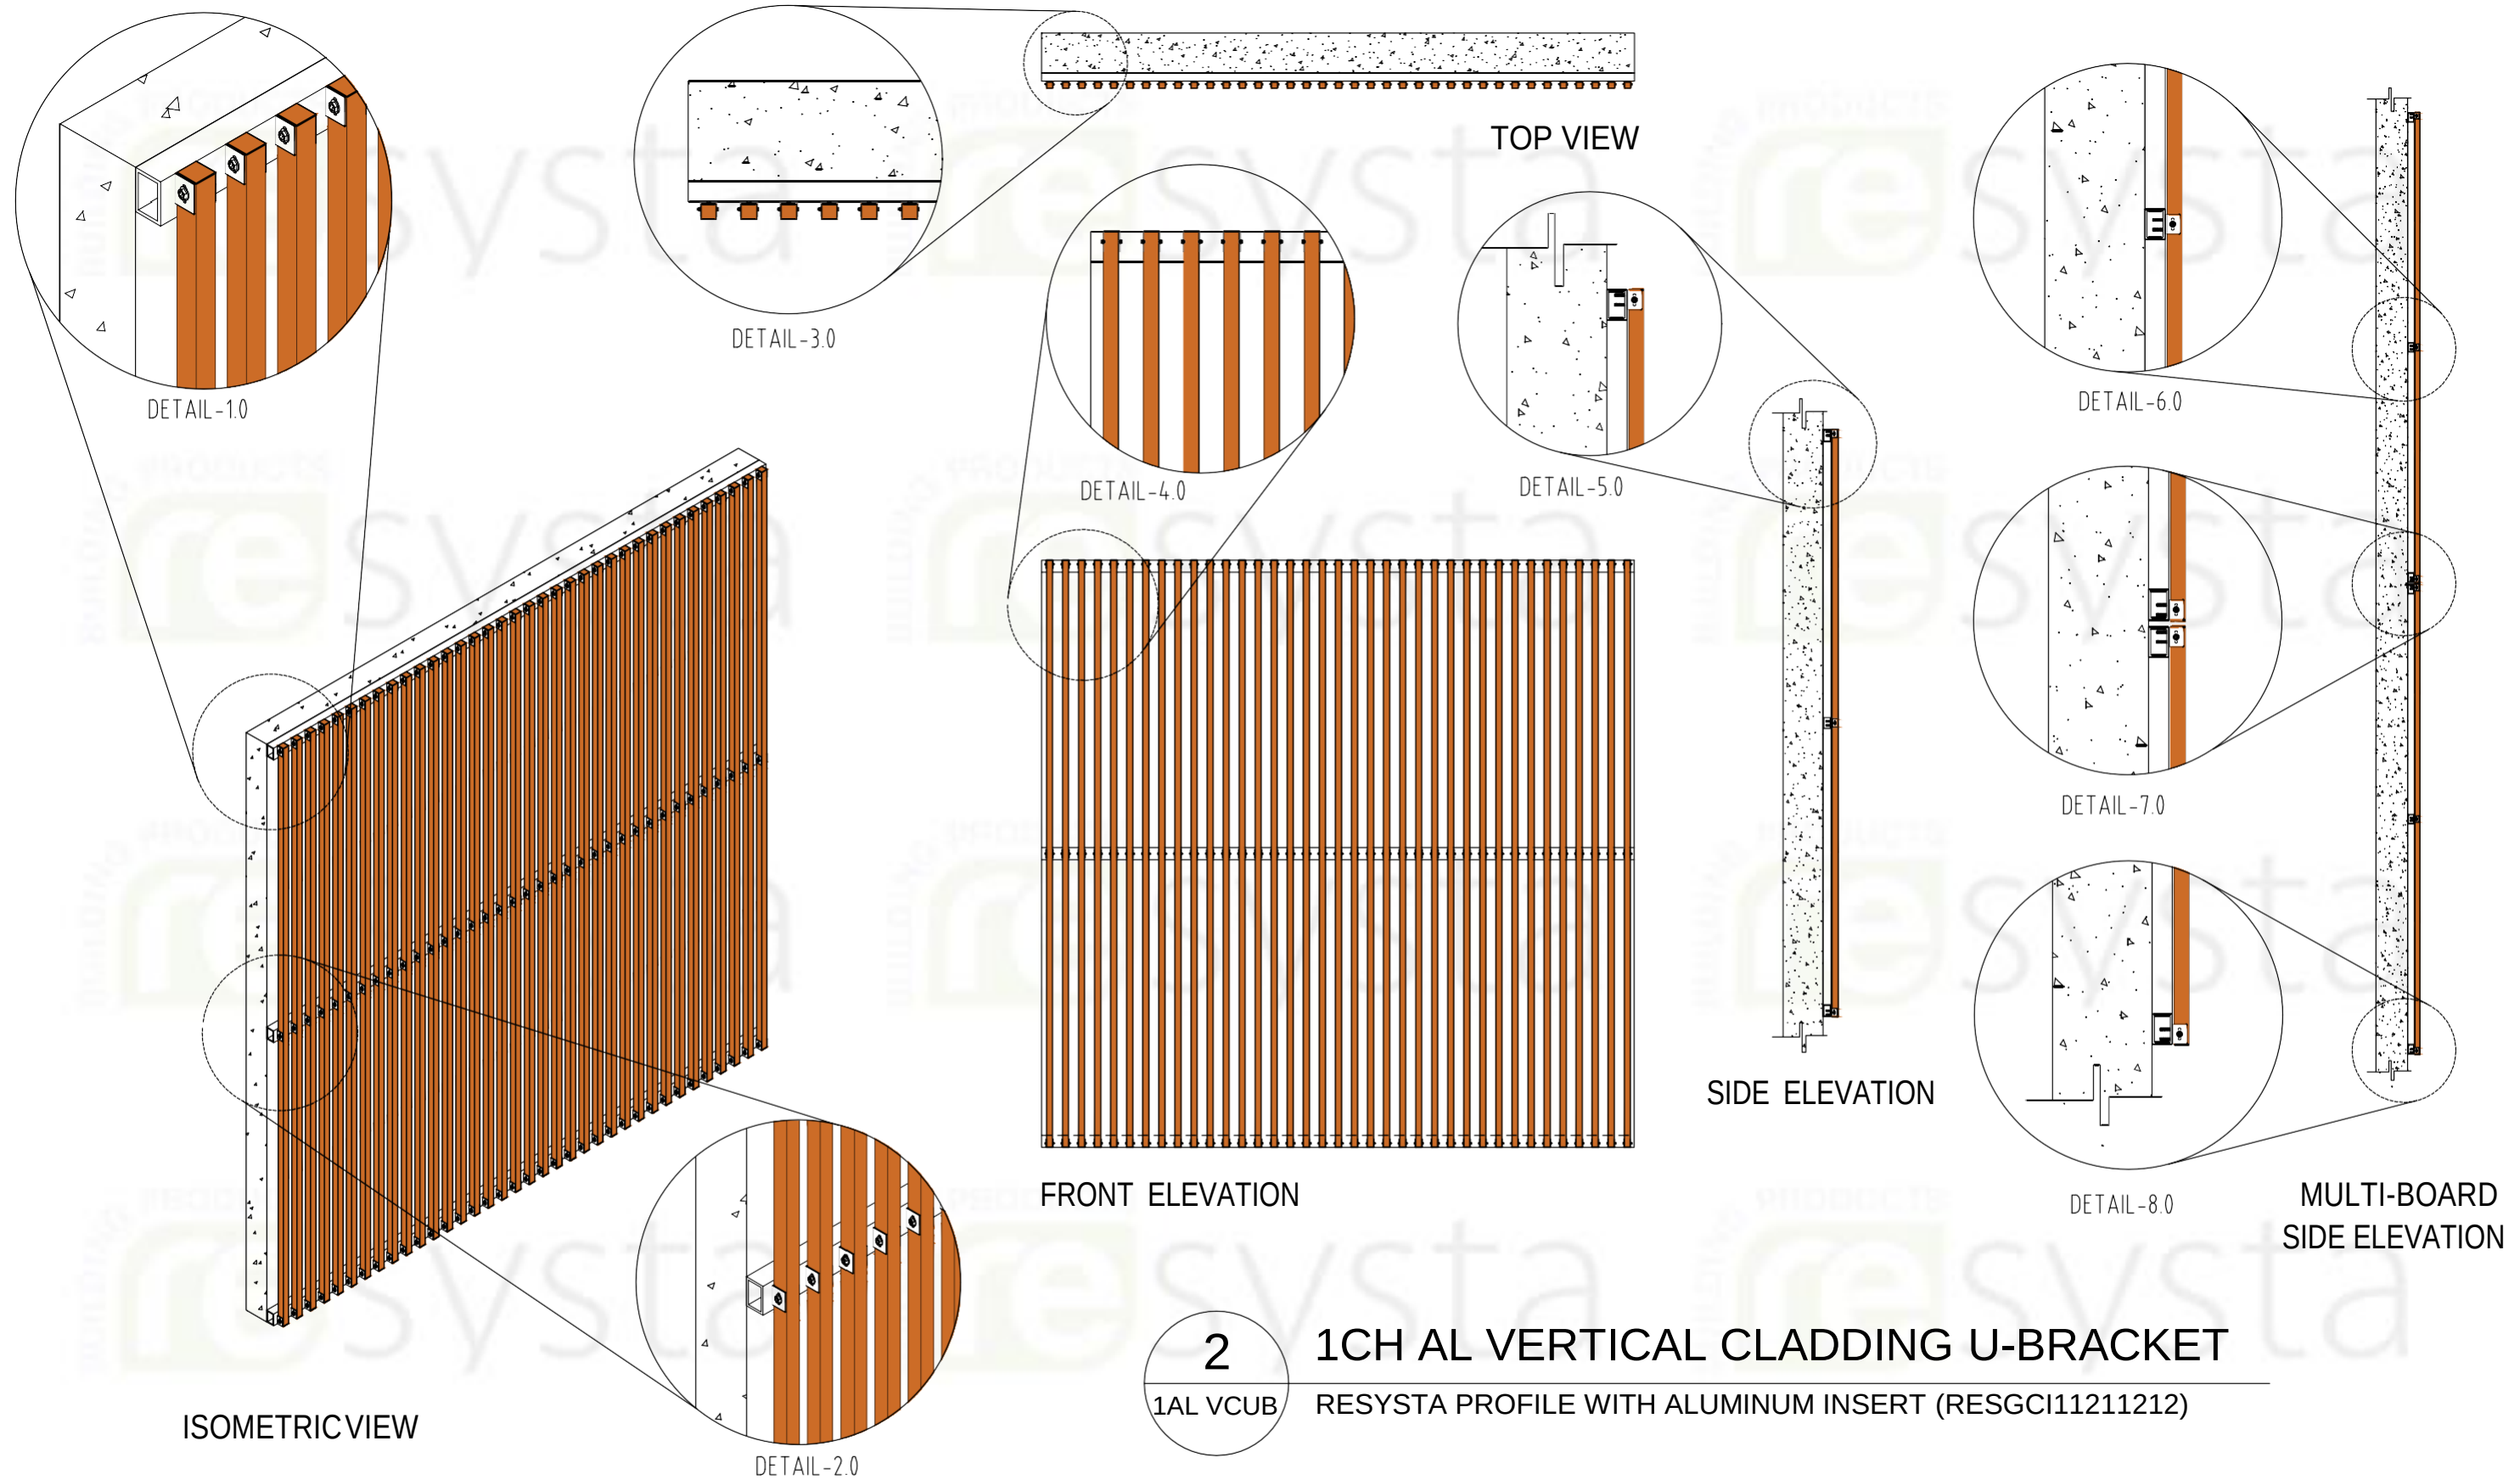

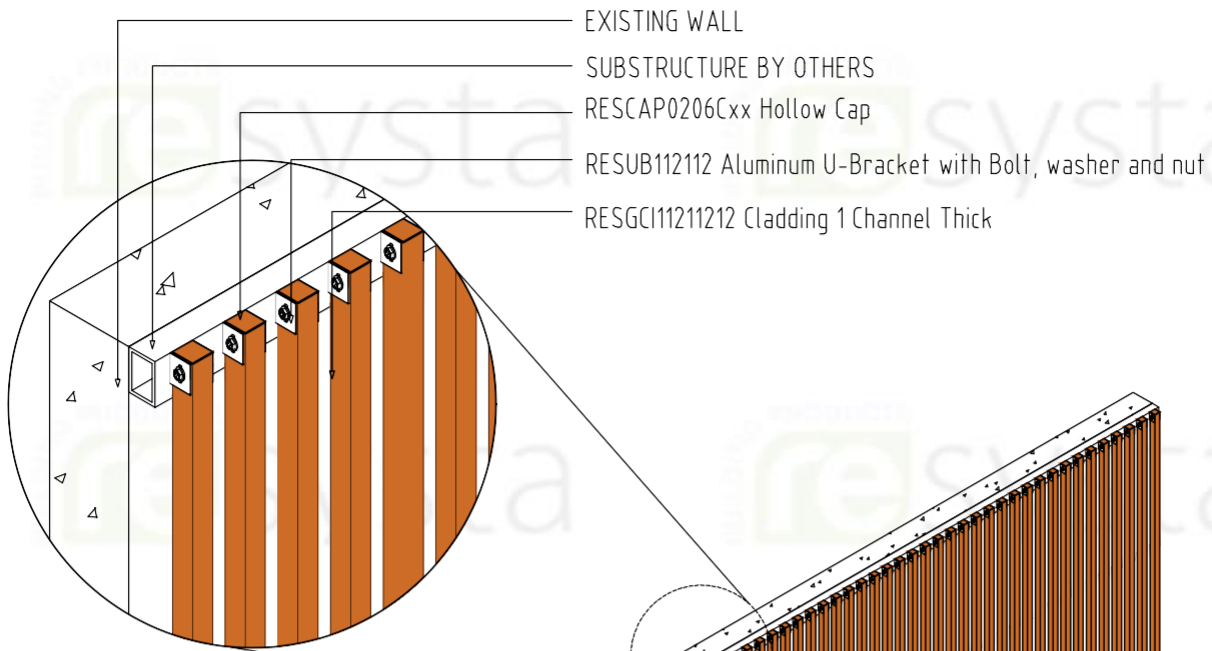


DETAIL - 1.0
END PART

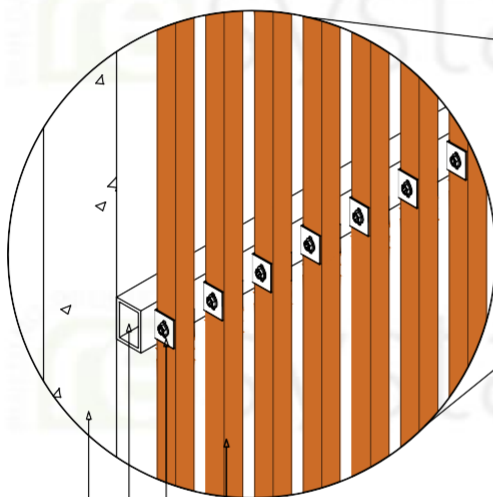

DETAIL - 2.0
MIDDLE PART

RESGCI11211212 Cladding 1 Channel Thick
RESUB112112 Aluminum U-Bracket
with Bolt, washer and nut
SUBSTRUCTURE BY OTHERS
EXISTING WALL

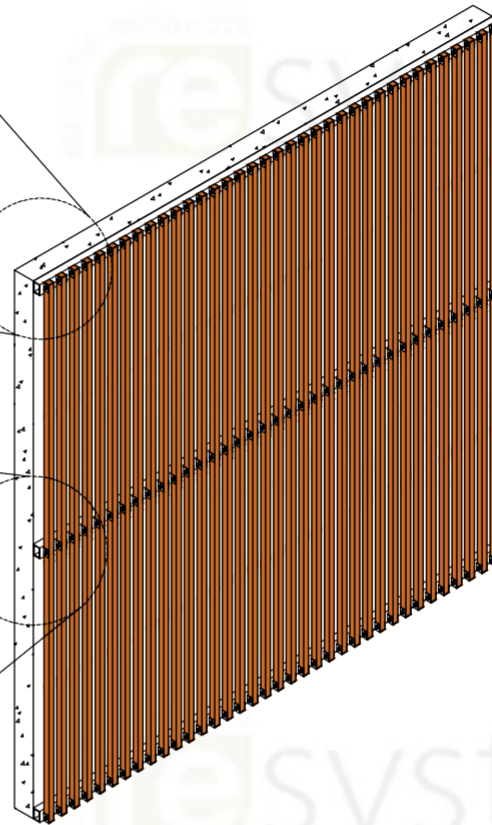

ISOMETRIC VIEW

SUB-DETAIL 1AL VCUB 2.2

N.T.S

DIMENSION LEGEND


Millimeter (mm)
Inches (") / Foot (')

BUILDING PRODUCTS
resysta


NOTE

THIS DRAWING AS AN INSTRUMENT OF SERVICE, IS THE PROPERTY OF RESYSTA AND AS SUCH MUST NOT BE REPRODUCED OR COPIED IN PART OR IN WHOLE WITHOUT THE PERMISSION OF THE AUTHOR.

TITLE	SHEET CONTENT	CONTINENT
1CH AL - U BRACKET VERTICAL CLADDING SUB-DETAIL	ISOMETRIC VIEW	RESYSTA USA
	DETAIL -1.0	
	DETAIL -2.0	
SPECIFICATION	DRAWING NO.	DATE
TYPICAL DRAWING DETAIL	1AL-VCUB-2.2	15.08.23
	CAD BY:	CHECKED BY:
	M.T.C	C.R.E

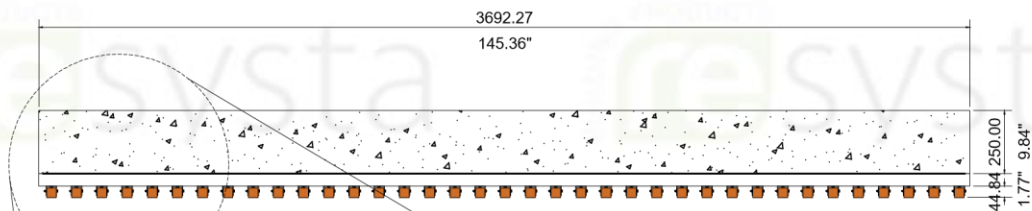

TOP VIEW

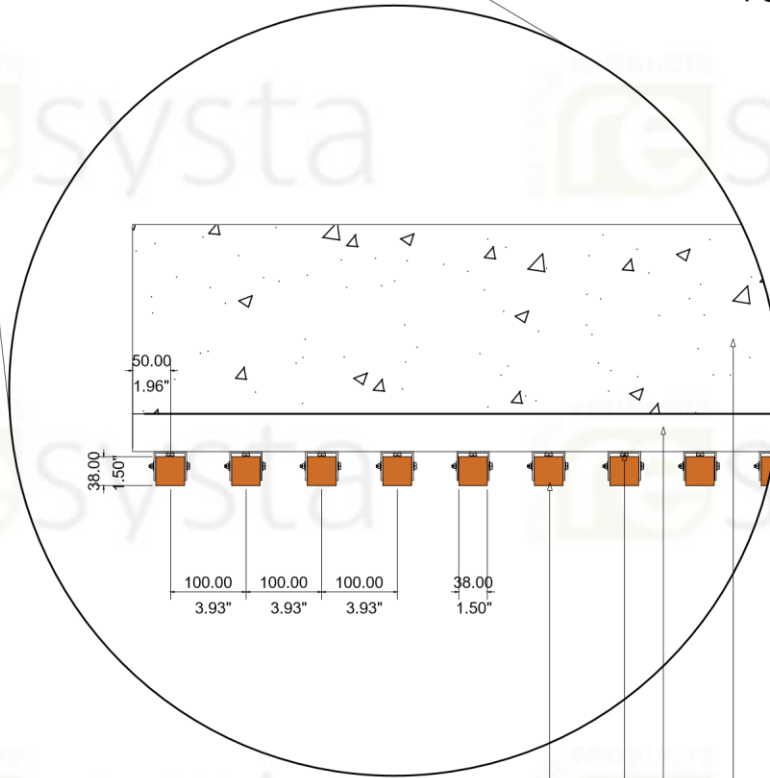

RESGCI1121121212 Cladding 1 Channel Thick

RESUB112112 Aluminum U-Bracket
with Bolt, washer and nut

SUBSTRUCTURE BY OTHERS

EXISTING WALL

DETAIL - 3.0

SUB-DETAIL

1AL VCUB 2.3

N.T.S

DIMENSION LEGEND

Millimeter (mm)
Inches (") / Foot (')



NOTE

THIS DRAWING AS AN INSTRUMENT OF SERVICE, IS THE PROPERTY OF RESYSTA AND AS SUCH MUST NOT BE REPRODUCED OR COPIED IN PART OR IN WHOLE WITHOUT THE PERMISSION OF THE AUTHOR.


TITLE	SHEET CONTENT		CONTINENT
	TOP VIEW	DETAIL -3.0	RESYSTA USA
SPECIFICATION	DRAWING NO.		DATE
	1AL-VCUB-2.3		15.08.23
TYPICAL DRAWING DETAIL	CAD BY:	CHECKED BY:	
	M.T.C	C.R.E	

RESUB112112 Aluminum U-Bracket
with Bolt, washer and nut


RESCAP0206Cxx Hollow Cap

SUBSTRUCTURE BY OTHERS

RESGCI11211212 Cladding 1
Channel Thick

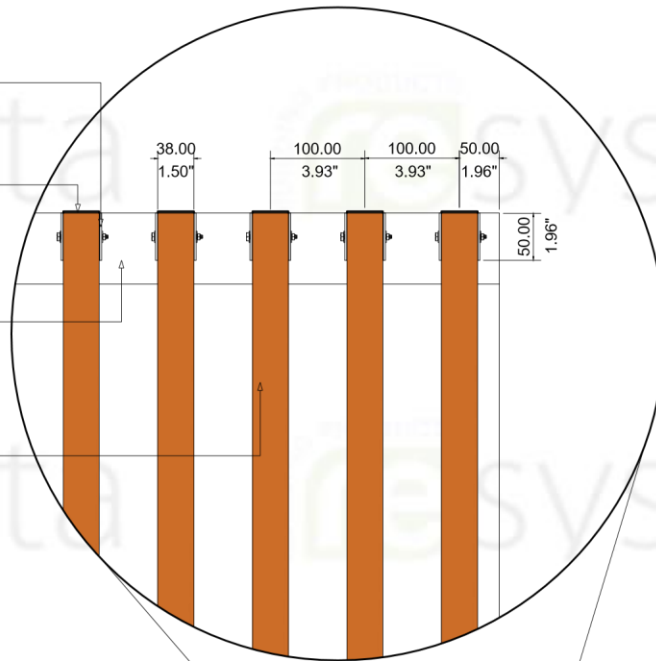

DETAIL - 4.0

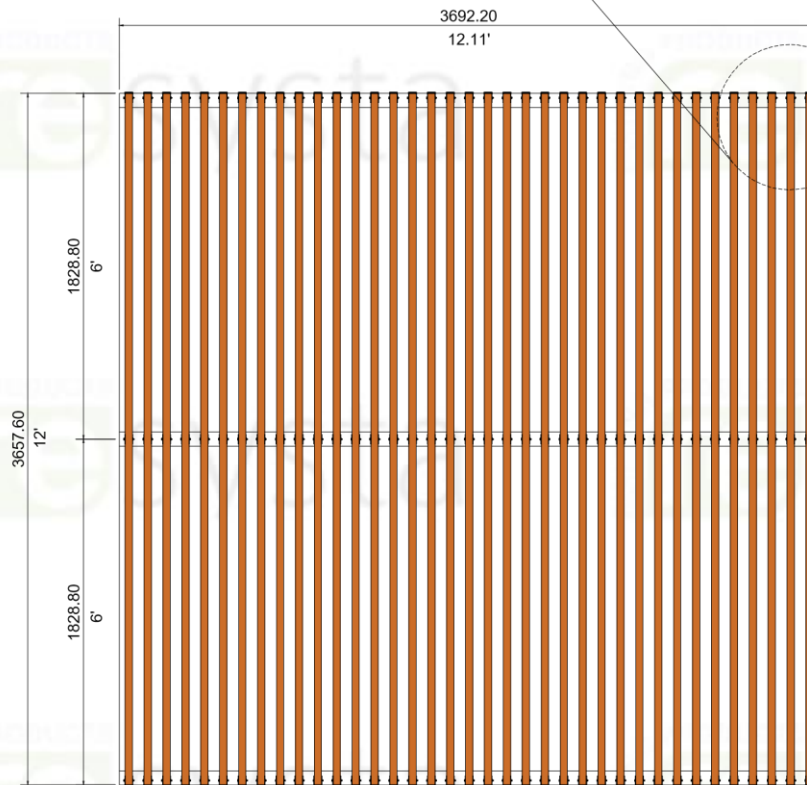

FRONT ELEVATION

SUB-DETAIL

1AL VCUB 2.4

N.T.S

DIMENSION LEGEND



Millimeter (mm)
Inches (") / Foot (')

BUILDING PRODUCTS
resysta

NOTE

THIS DRAWING AS AN INSTRUMENT OF SERVICE IS THE PROPERTY OF RESYSTA AND AS SUCH MUST NOT BE REPRODUCED OR COPIED IN PART OR IN WHOLE WITHOUT THE PERMISSION OF THE AUTHOR.

TITLE	SHEET CONTENT		CONTINENT
	FRONT ELEVATION	DETAIL-4.0	RESYSTA USA
1CH AL - U BRACKET VERTICAL CLADDING SUB-DETAIL			
SPECIFICATION	DRAWING NO.	DATE	
TYPICAL DRAWING DETAIL	1AL-VCUB-2.4	15.08.23	
	CAD BY:	CHECKED BY:	
	M.T.C	C.R.E	

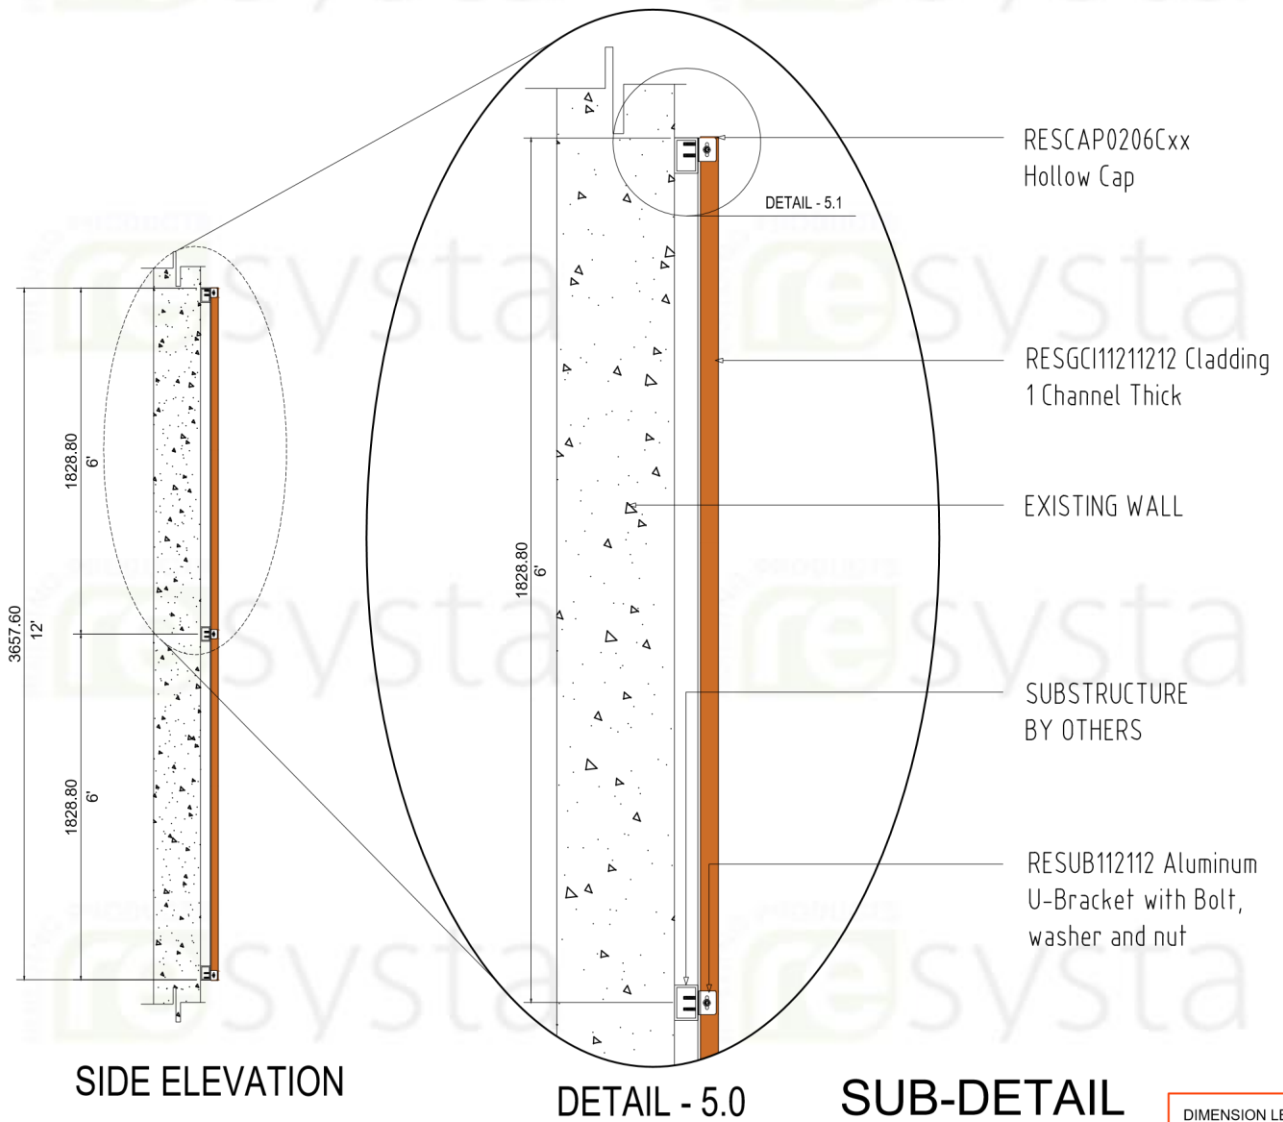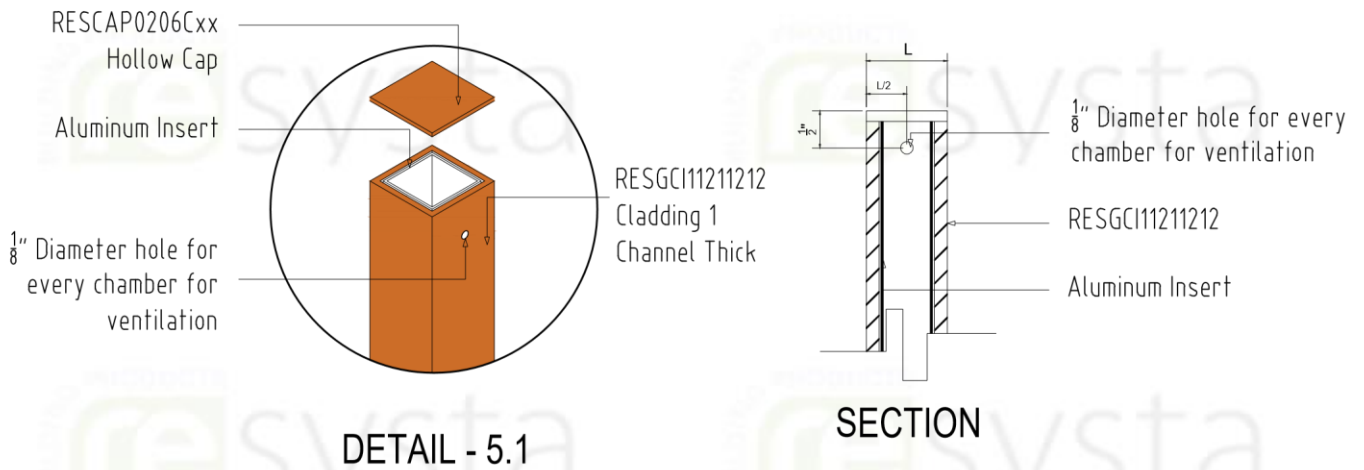


DIMENSION LEGEND	
Millimeter (mm)	Inches (") / Foot (')

BUILDING PRODUCTS
resysta

NOTE

THIS DRAWING AS AN INSTRUMENT OF SERVICE, IS THE PROPERTY OF RESYSTA AND AS SUCH MUST NOT BE REPRODUCED OR COPIED IN PART OR IN WHOLE WITHOUT THE PERMISSION OF THE AUTHOR.

TITLE 1CH AL - U BRACKET VERTICAL CLADDING SUB-DETAIL	SHEET CONTENT		CONTINENT RESYSTA USA
	SIDE ELEVATION		
	DETAIL-5.0		
	DETAIL-5.1		
	SECTION		
SPECIFICATION	DRAWING NO.		DATE
TYPICAL DRAWING DETAIL	1AL-VCUB-2.5		15.08.23
	CAD BY:		CHECKED BY:
	M.T.C		C.R.E

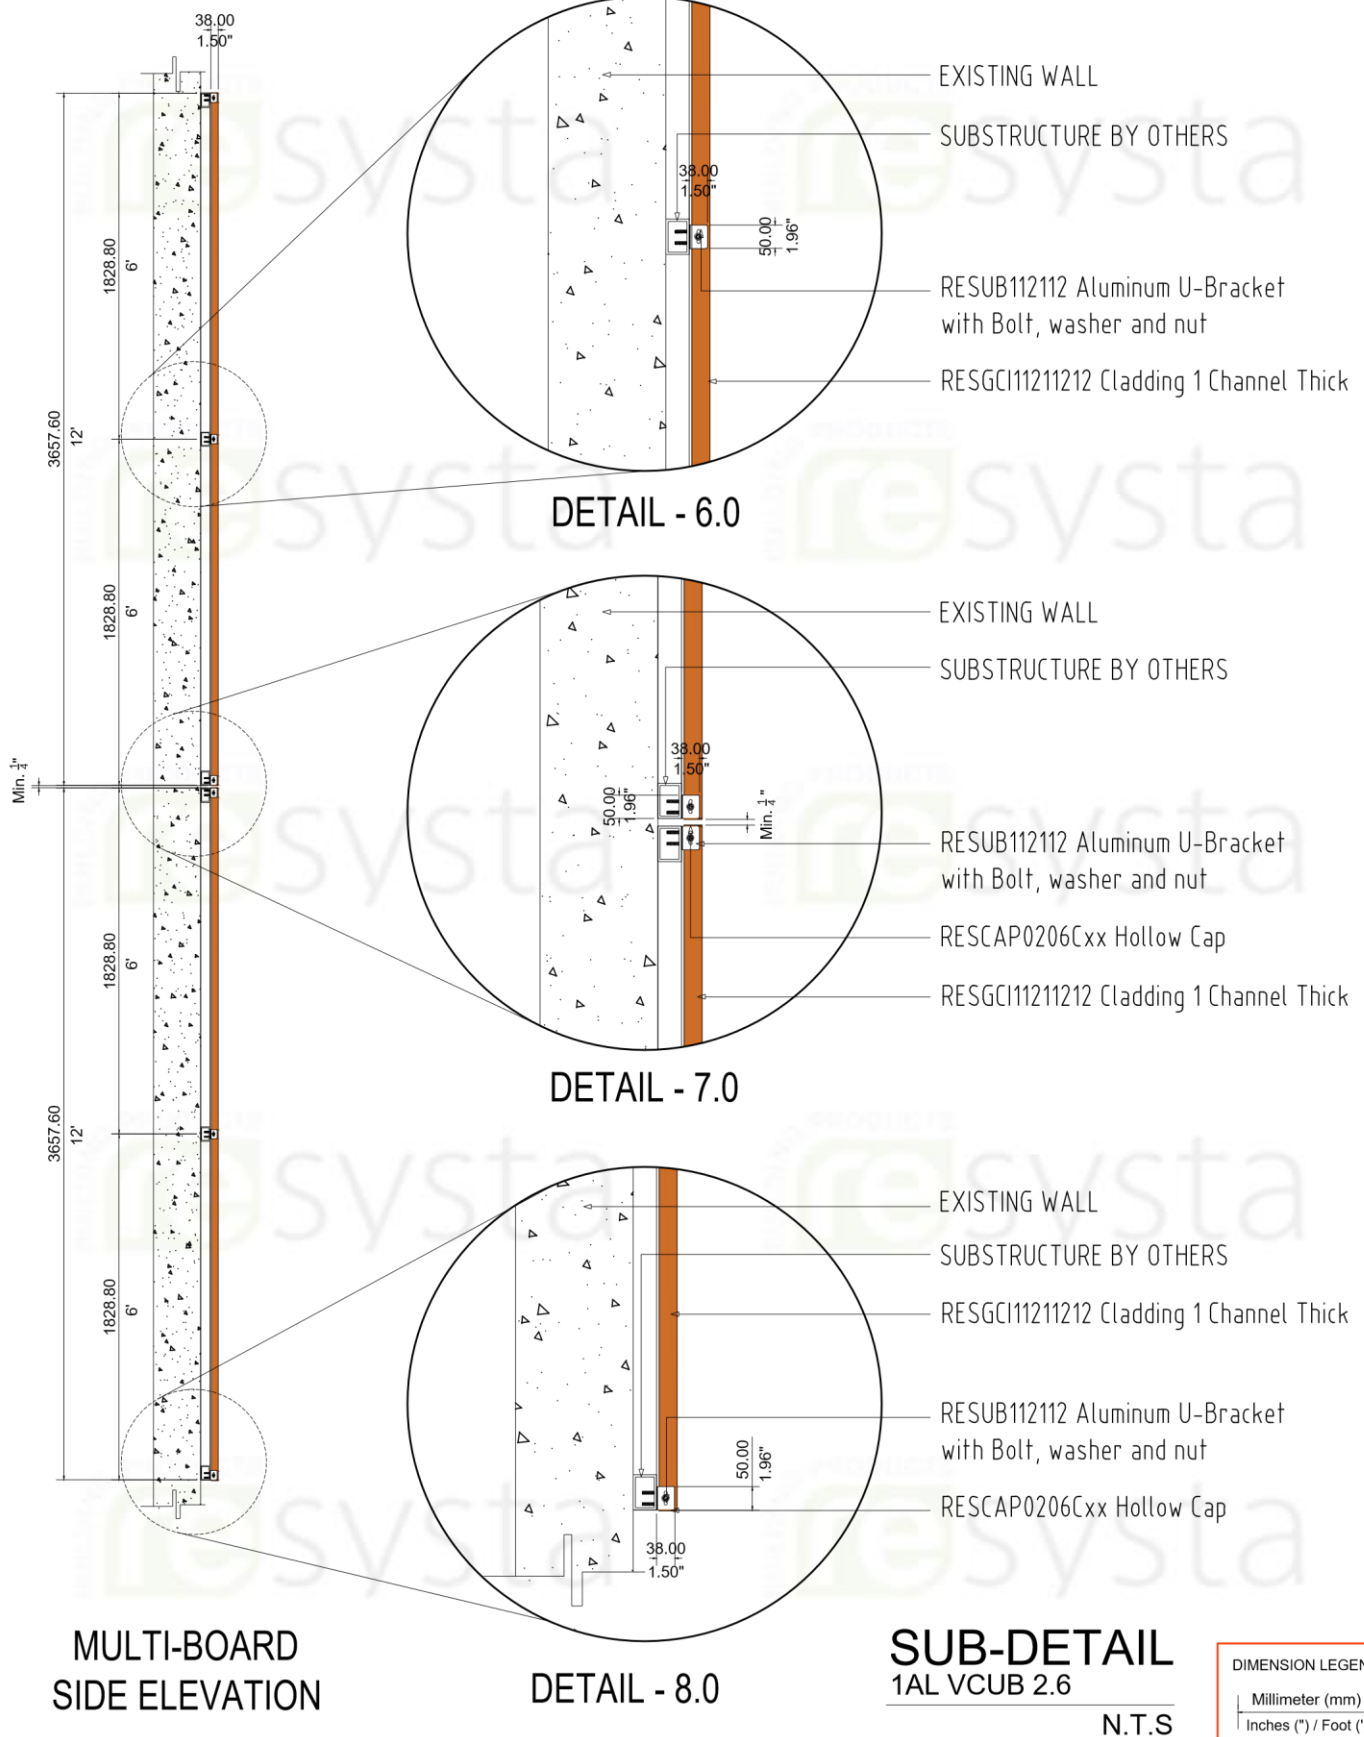

BUILDING PRODUCTS
resysta

NOTE

THIS DRAWING AS AN INSTRUMENT OF SERVICE, IS THE PROPERTY OF RESYSTA AND AS SUCH MUST NOT BE REPRODUCED OR COPIED IN PART OR IN WHOLE WITHOUT THE PERMISSION OF THE AUTHOR.

TITLE	SHEET CONTENT	CONTINENT
1CH AL - U BRACKET VERTICAL CLADDING SUB-DETAIL	MULTI-BRD SIDE ELEV.	RESYSTA USA
	DETAIL-6.0	
	DETAIL-7.0	
	DETAIL-8.0	
SPECIFICATION	DRAWING NO.	DATE
TYPICAL DRAWING DETAIL	1AL-VCUB-2.6	15.08.23
	CAD BY:	CHECKED BY:
	M.T.C	C.R.E