




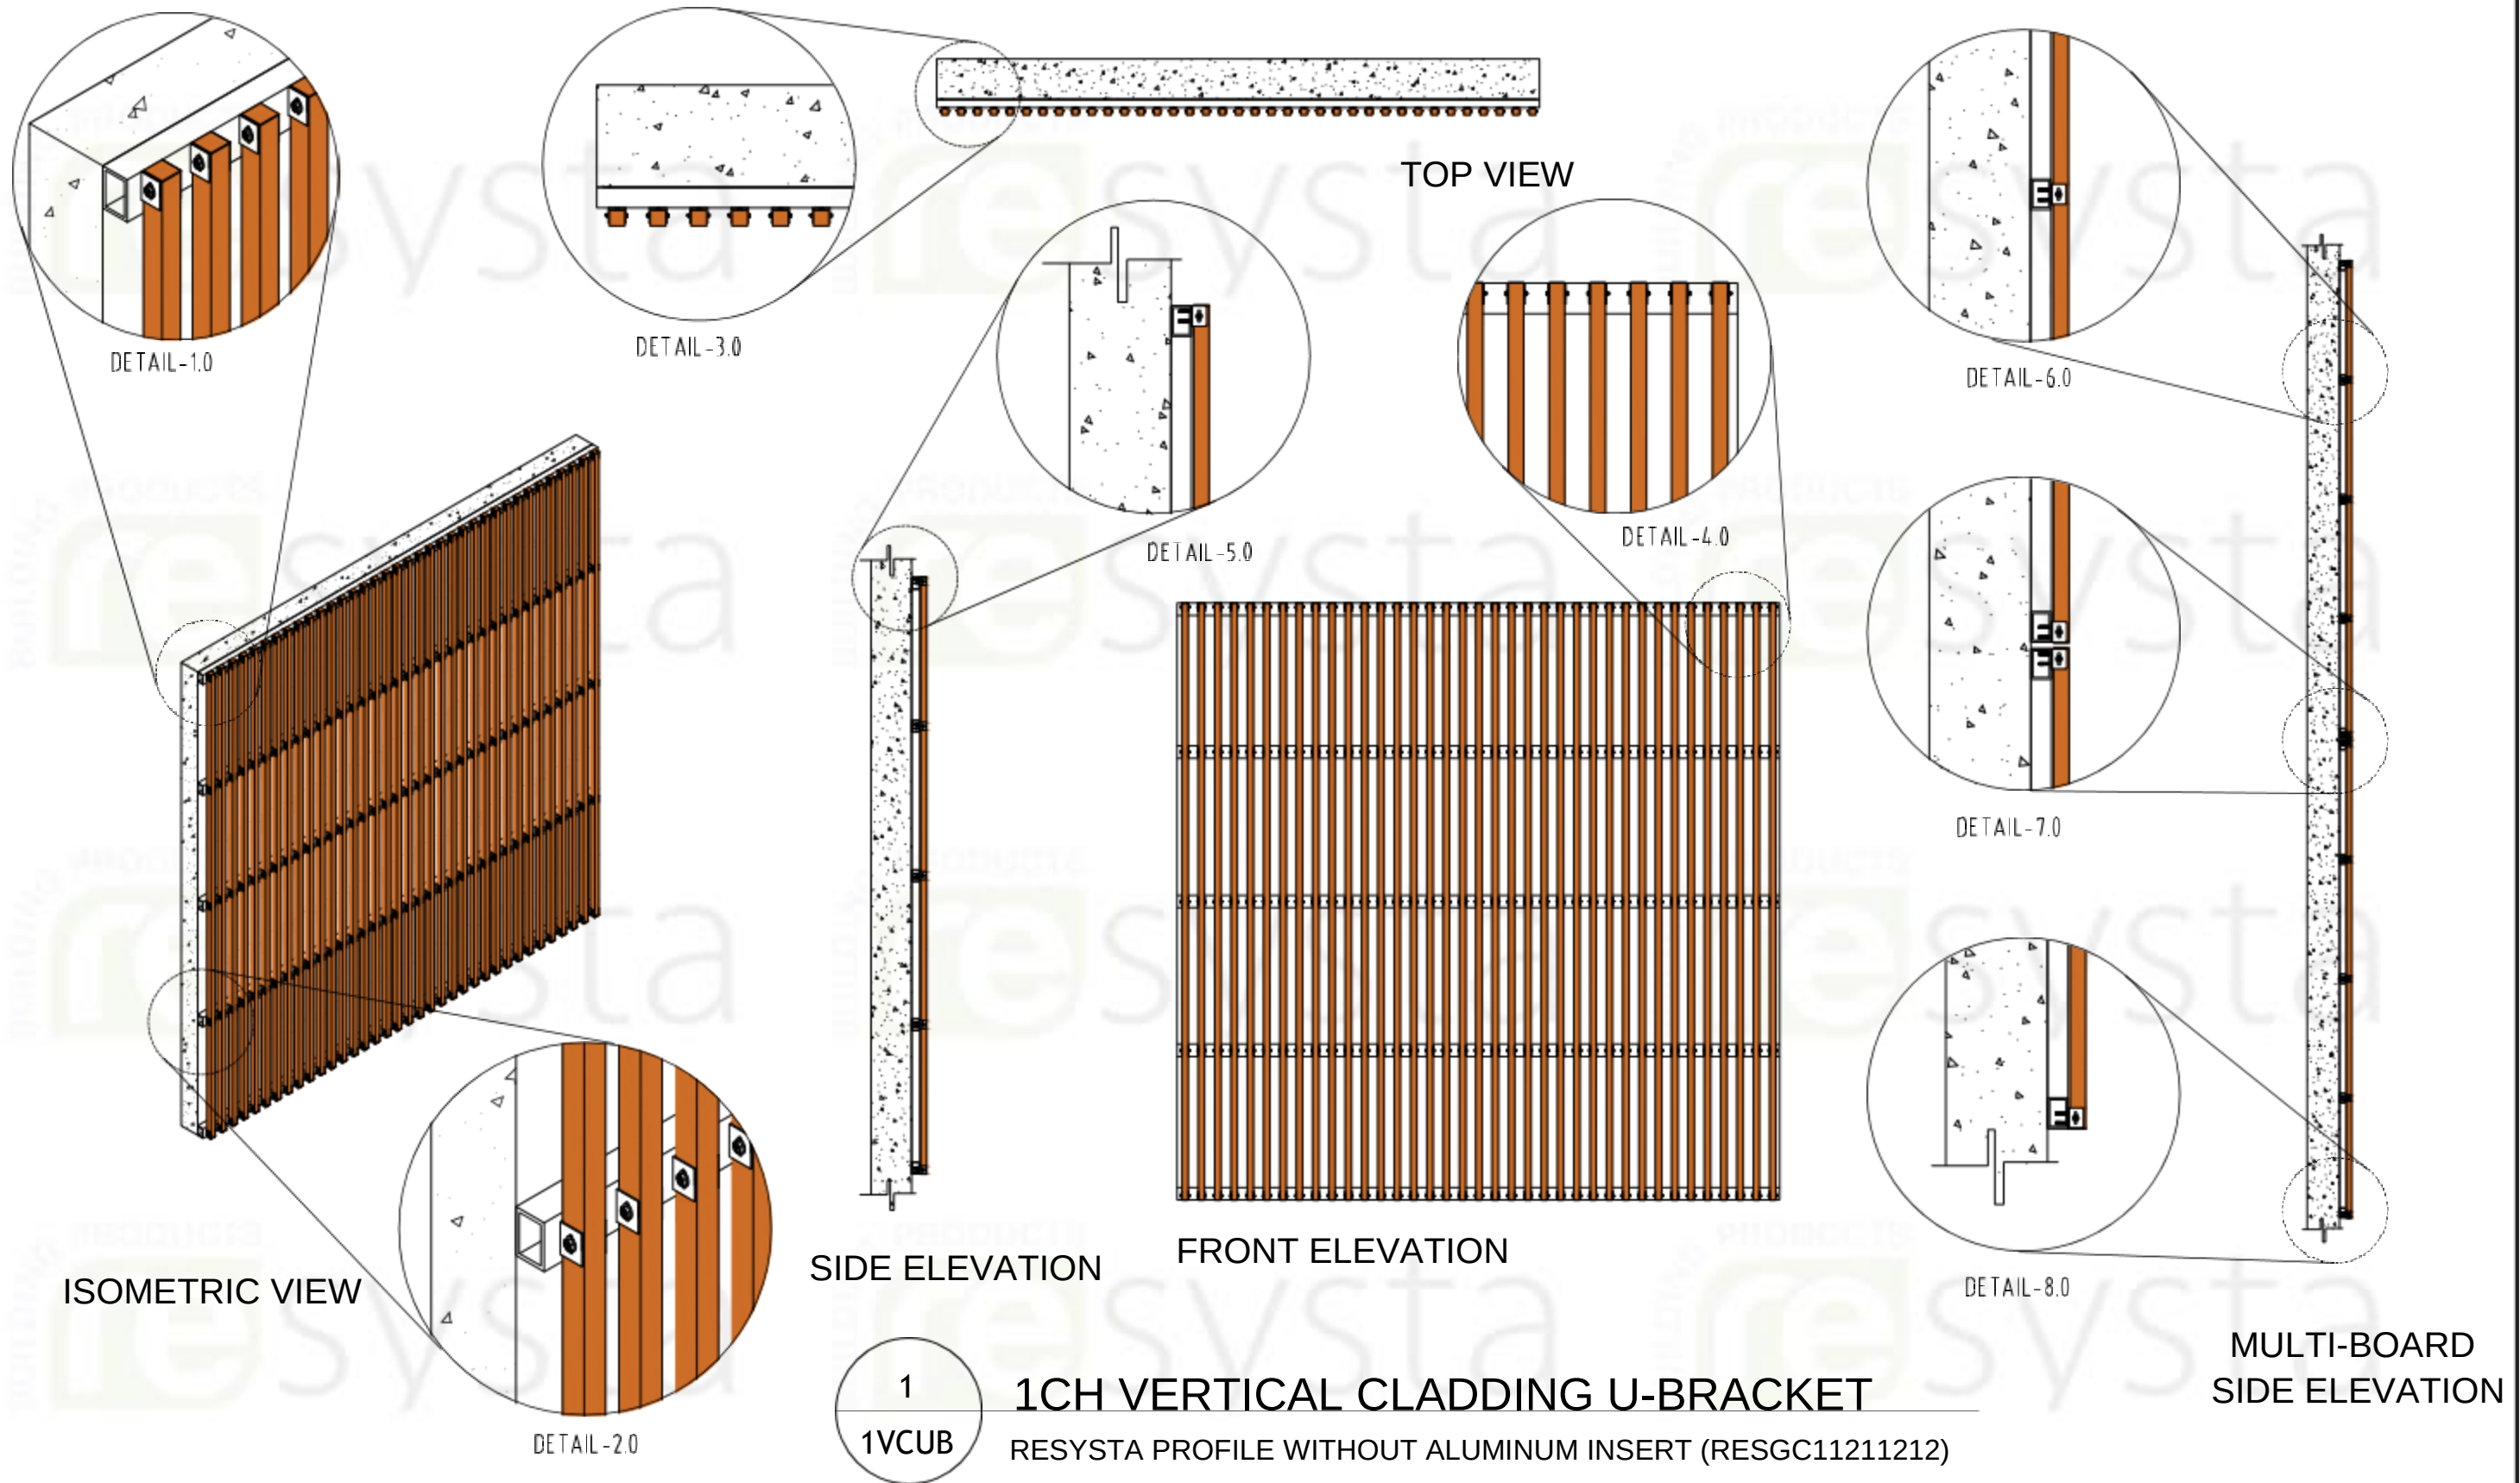

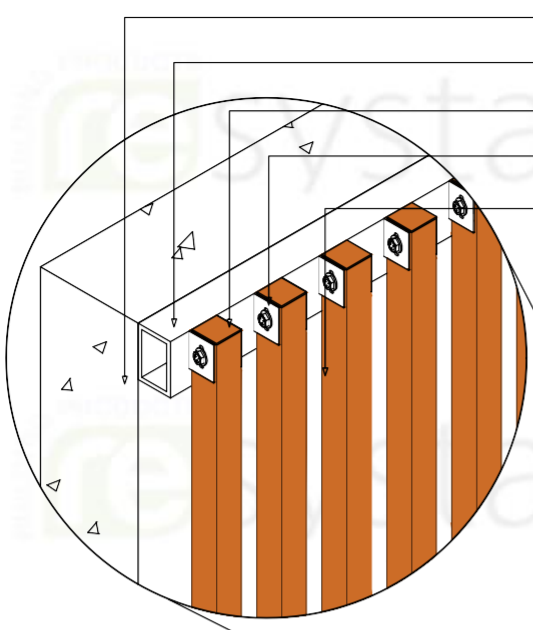


- EXISTING WALL
- SUBSTRUCTURE BY OTHERS
- RESCAP0206Cxx Hollow Cap
- RESUB112112 Aluminum U-Bracket with Bolt, washer and nut
- RESGC112112 Cladding 1 Channel Thick

DETAIL - 1.0
END PART

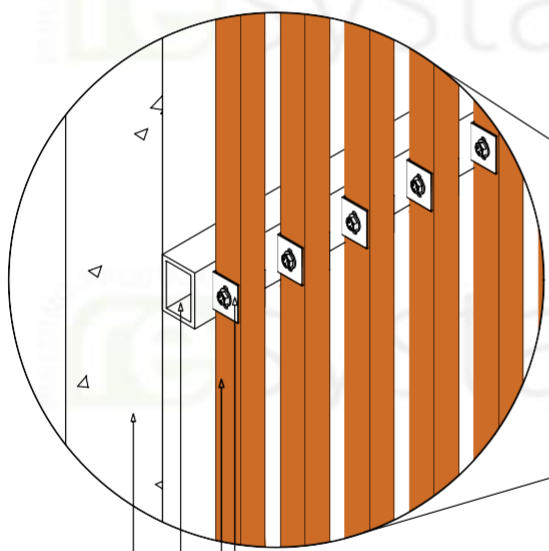

DETAIL - 2.0
MIDDLE PART

- RESUB112112 Aluminum U-Bracket with Bolt, washer and nut
- RESGC112112 Cladding 1 Channel Thick
- SUBSTRUCTURE BY OTHERS
- EXISTING WALL

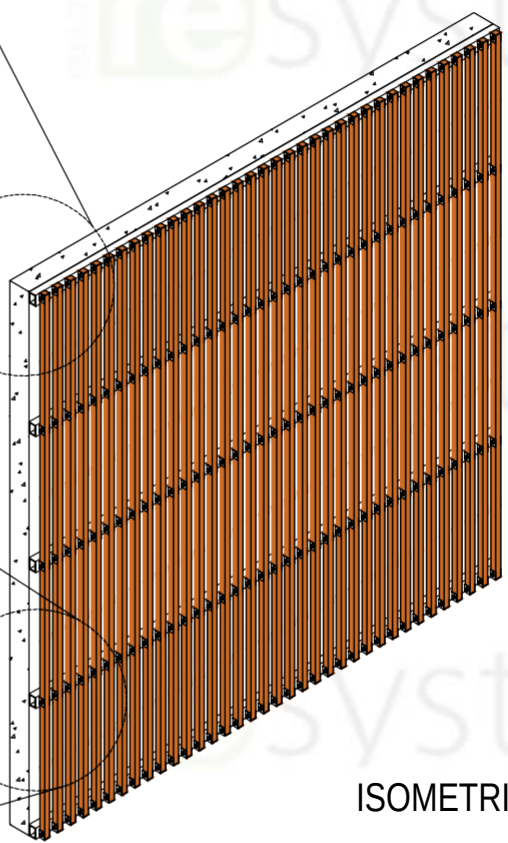

ISOMETRIC VIEW

SUB-DETAIL
1VCUB 1.2



N.T.S

DIMENSION LEGEND	
Millimeter (mm)	Inches (") / Foot (')



NOTE
THIS DRAWING AS AN INSTRUMENT OF SERVICE, IS THE PROPERTY OF RESYSTA AND AS SUCH MUST NOT BE REPRODUCED OR COPIED IN PART OR IN WHOLE WITHOUT THE PERMISSION OF THE AUTHOR.

TITLE	SHEET CONTENT	CONTINENT
1CH - U BRACKET VERTICAL CLADDING SUB-DETAIL	ISOMETRIC VIEW	RESYSTA USA
	DETAIL -1.0	
	DETAIL -2.0	
SPECIFICATION	DRAWING NO.	DATE
TYPICAL DRAWING DETAIL	1VCUB-1.2	14.08.23
	CAD BY:	CHECKED BY:
	M.T.C	C.R.E

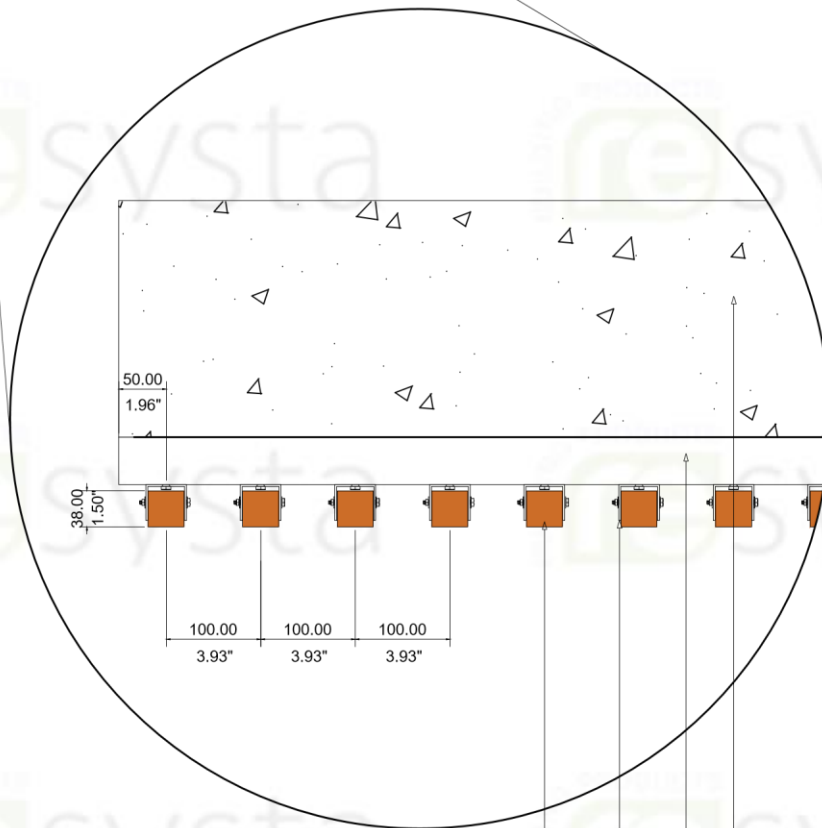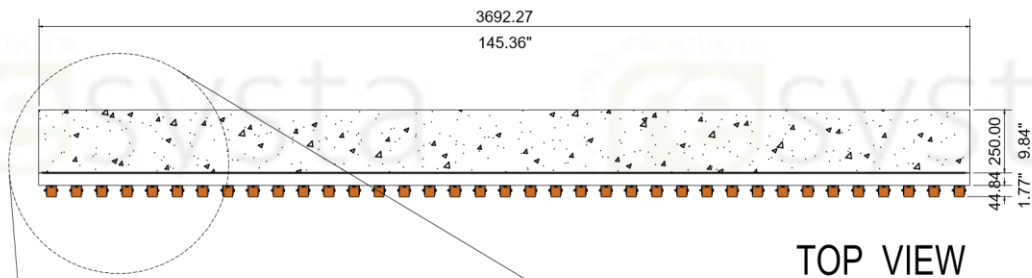

RESGC11211212 Cladding 1 Channel Thick

RESUB112112 Aluminum U-Bracket
with Bolt, washer and nut

SUBSTRUCTURE BY OTHERS

EXISTING WALL

SUB-DETAIL

1VCUB 1.3

N.T.S

DIMENSION LEGEND	
Millimeter (mm)	Inches (") / Foot (')

BUILDING PRODUCTS
resysta

NOTE

THIS DRAWING AS AN INSTRUMENT OF SERVICE, IS THE PROPERTY OF RESYSTA AND AS SUCH MUST NOT BE REPRODUCED OR COPIED IN PART OR IN WHOLE WITHOUT THE PERMISSION OF THE AUTHOR.


TITLE	SHEET CONTENT		CONTINENT
	TOP VIEW		
	DETAIL -3.0		
1CH - U BRACKET VERTICAL CLADDING SUB-DETAIL			RESYSTA USA
SPECIFICATION	DRAWING NO.		DATE
	1VCUB-1.3		14.08.23
	CAD BY:		CHECKED BY:
	M.T.C		C.R.E
	TYPICAL DRAWING DETAIL		

RESUB112112 Aluminum U-Bracket
with Bolt, washer and nut


RESCAP0206Cxx Hollow Cap

SUBSTRUCTURE BY OTHERS

RESGC11211212 Cladding 1
Channel Thick

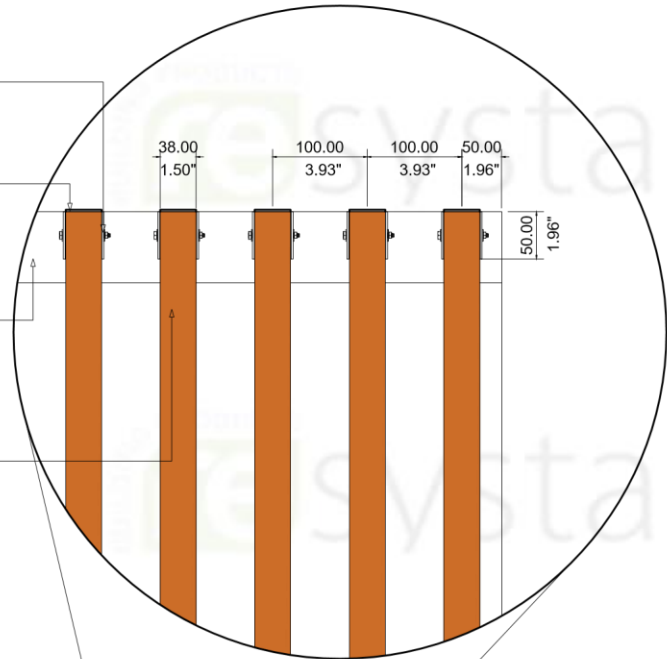

DETAIL - 4.0

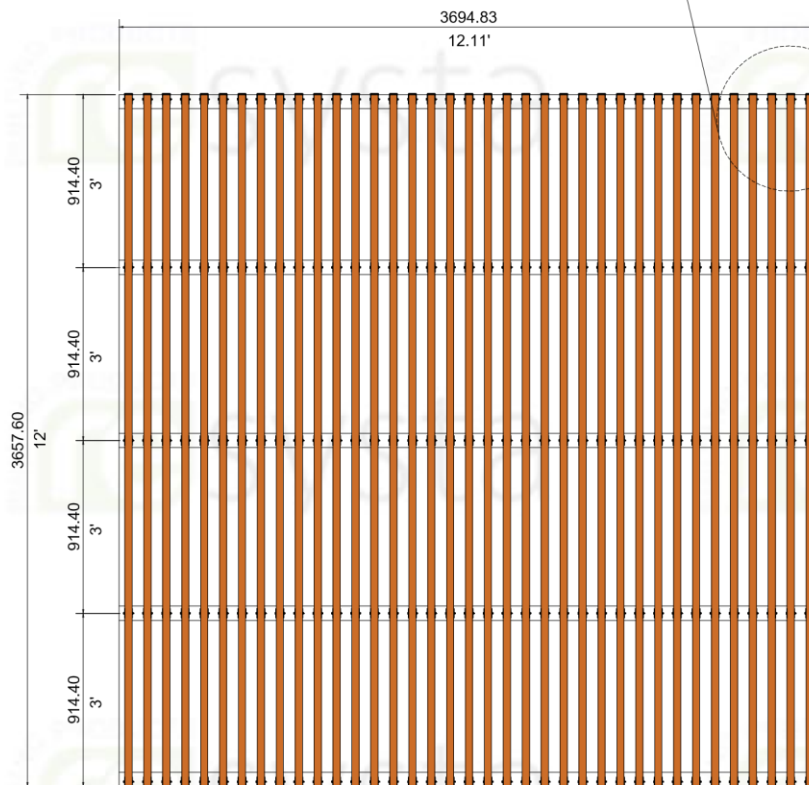

FRONT ELEVATION

SUB-DETAIL
1VCUB 1.4

N.T.S

DIMENSION LEGEND


Millimeter (mm)
Inches (") / Foot (')




NOTE

THIS DRAWING AS AN INSTRUMENT OF SERVICE, IS THE PROPERTY OF RESYSTA AND AS SUCH MUST NOT BE REPRODUCED OR COPIED IN PART OR IN WHOLE WITHOUT THE PERMISSION OF THE AUTHOR.

TITLE	SHEET CONTENT		CONTINENT
	FRONT ELEVATION	DETAIL - 4.0	RESYSTA USA
SPECIFICATION	DRAWING NO.		DATE
	1VCUB-1.4		14.08.23
	CAD BY:	CHECKED BY:	
TYPICAL DRAWING DETAIL		M.T.C	C.R.E

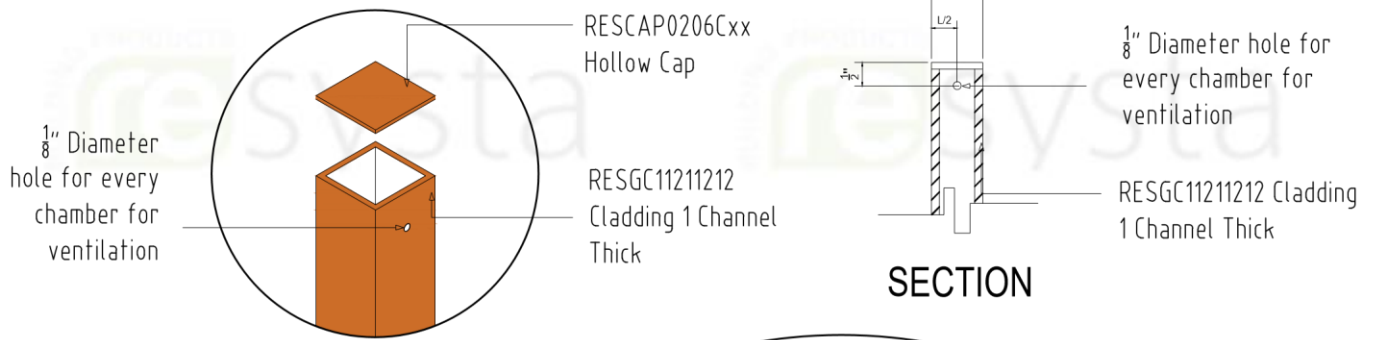

DETAIL - 5.1

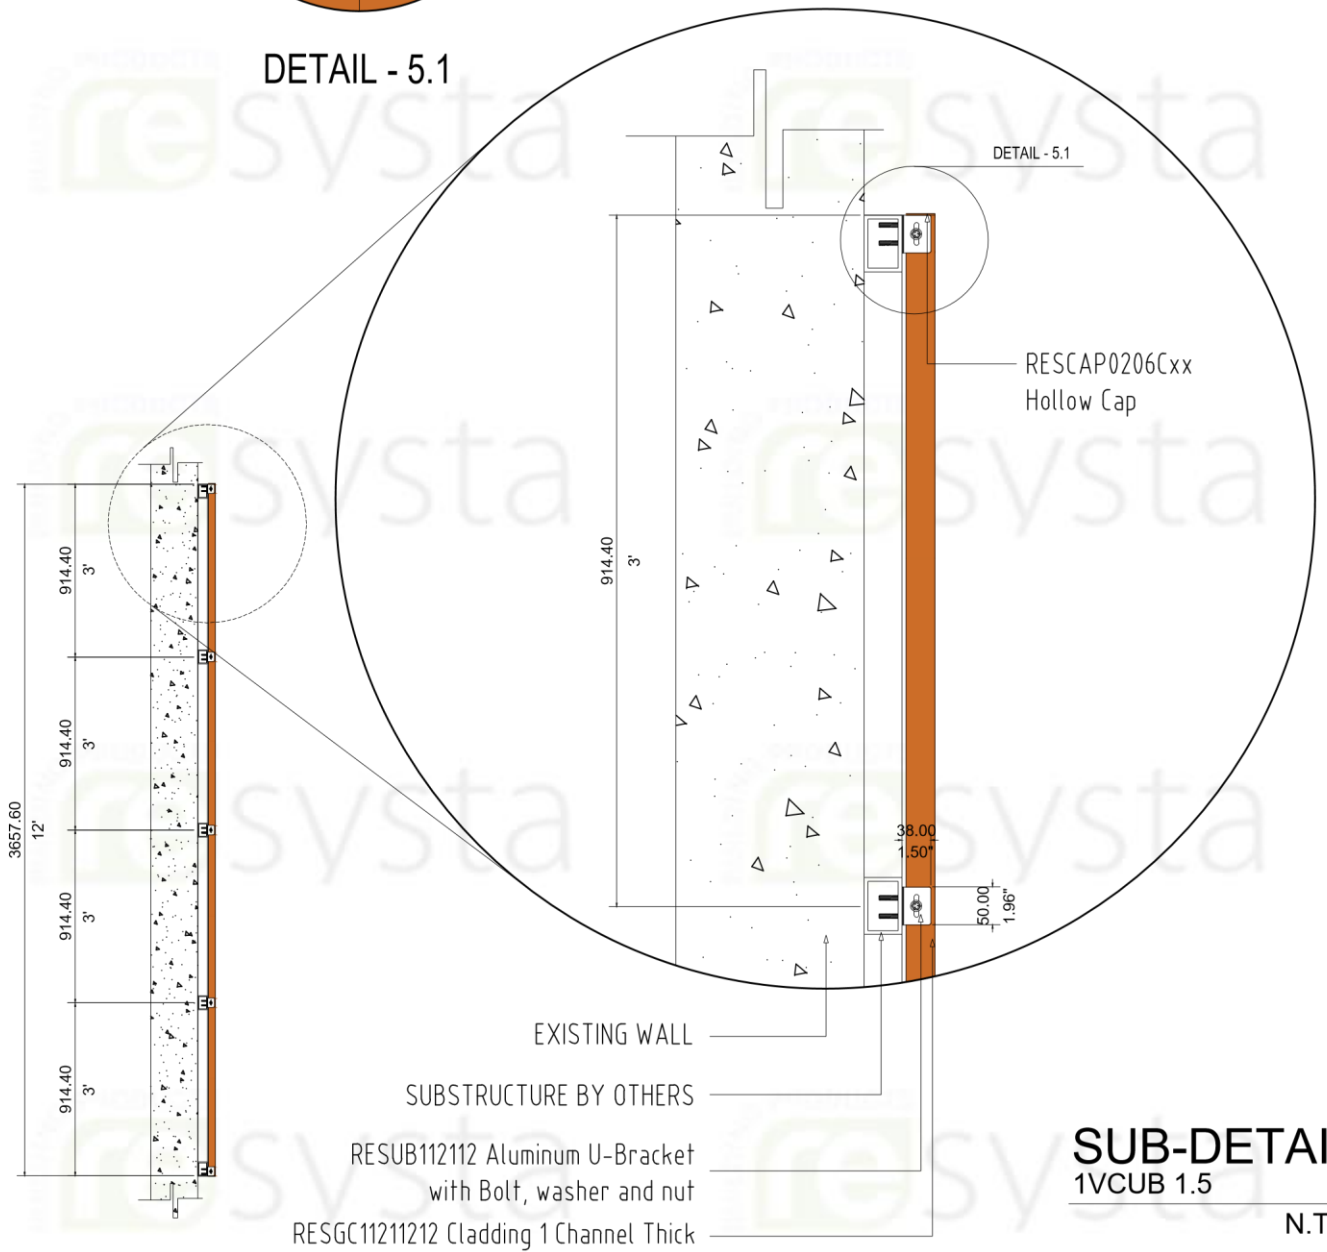

SIDE ELEVATION

DETAIL - 5.0

SUB-DETAIL
1VCUB 1.5
N.T.S


DIMENSION LEGEND	
Millimeter (mm)	Inches (") / Foot (')



NOTE

THIS DRAWING AS AN INSTRUMENT OF SERVICE, IS THE PROPERTY OF RESYSTA AND AS SUCH MUST NOT BE REPRODUCED OR COPIED IN PART OR IN WHOLE WITHOUT THE PERMISSION OF THE AUTHOR.

TITLE	SHEET CONTENT	CONTINENT
1CH - U BRACKET VERTICAL CLADDING SUB-DETAIL	SIDE ELEVATION	RESYSTA USA
	DETAIL-5.0	
	DETAIL-5.1	
SPECIFICATION	SECTION	DATE
TYPICAL DRAWING DETAIL	DRAWING NO.	14.08.23
	1VCUB-15	
	CAD BY:	CHECKED BY:
	M.T.C	C.R.E

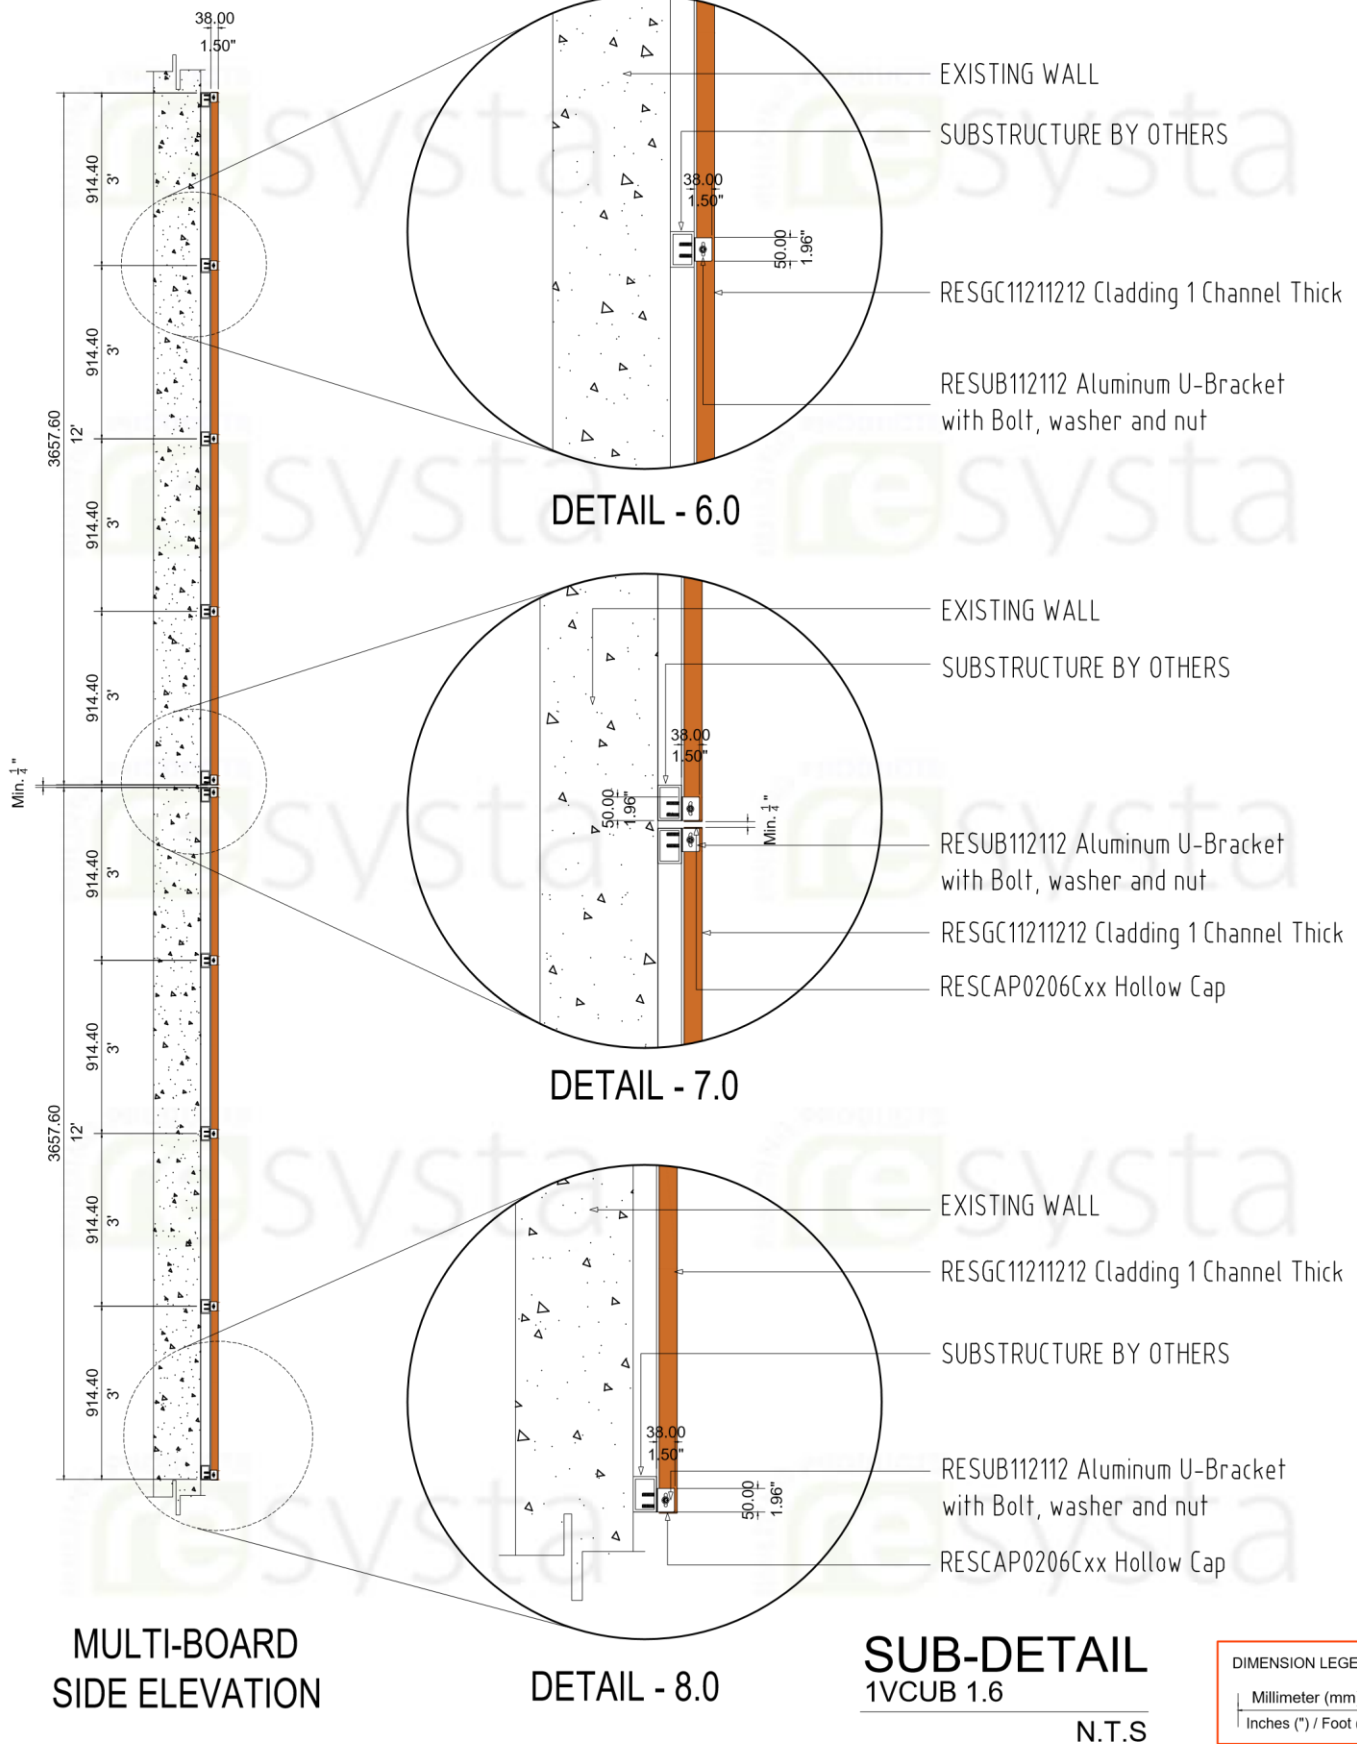

BUILDING PRODUCTS
resysta

NOTE

THIS DRAWING AS AN INSTRUMENT OF SERVICE, IS THE PROPERTY OF RESYSTA AND AS SUCH MUST NOT BE REPRODUCED OR COPIED IN PART OR IN WHOLE WITHOUT THE PERMISSION OF THE AUTHOR.

TITLE	SHEET CONTENT	CONTINENT
1CH - U BRACKET VERTICAL CLADDING SUB-DETAIL	MULTI-BRD SIDE ELEV.	RESYSTA USA
	DETAIL-6.0	
	DETAIL-7.0	
	DETAIL-8.0	
SPECIFICATION	DRAWING NO.	DATE
TYPICAL DRAWING DETAIL	1VCUB-1.6	14.08.23
	CAD BY:	CHECKED BY:
	M.T.C	C.R.E